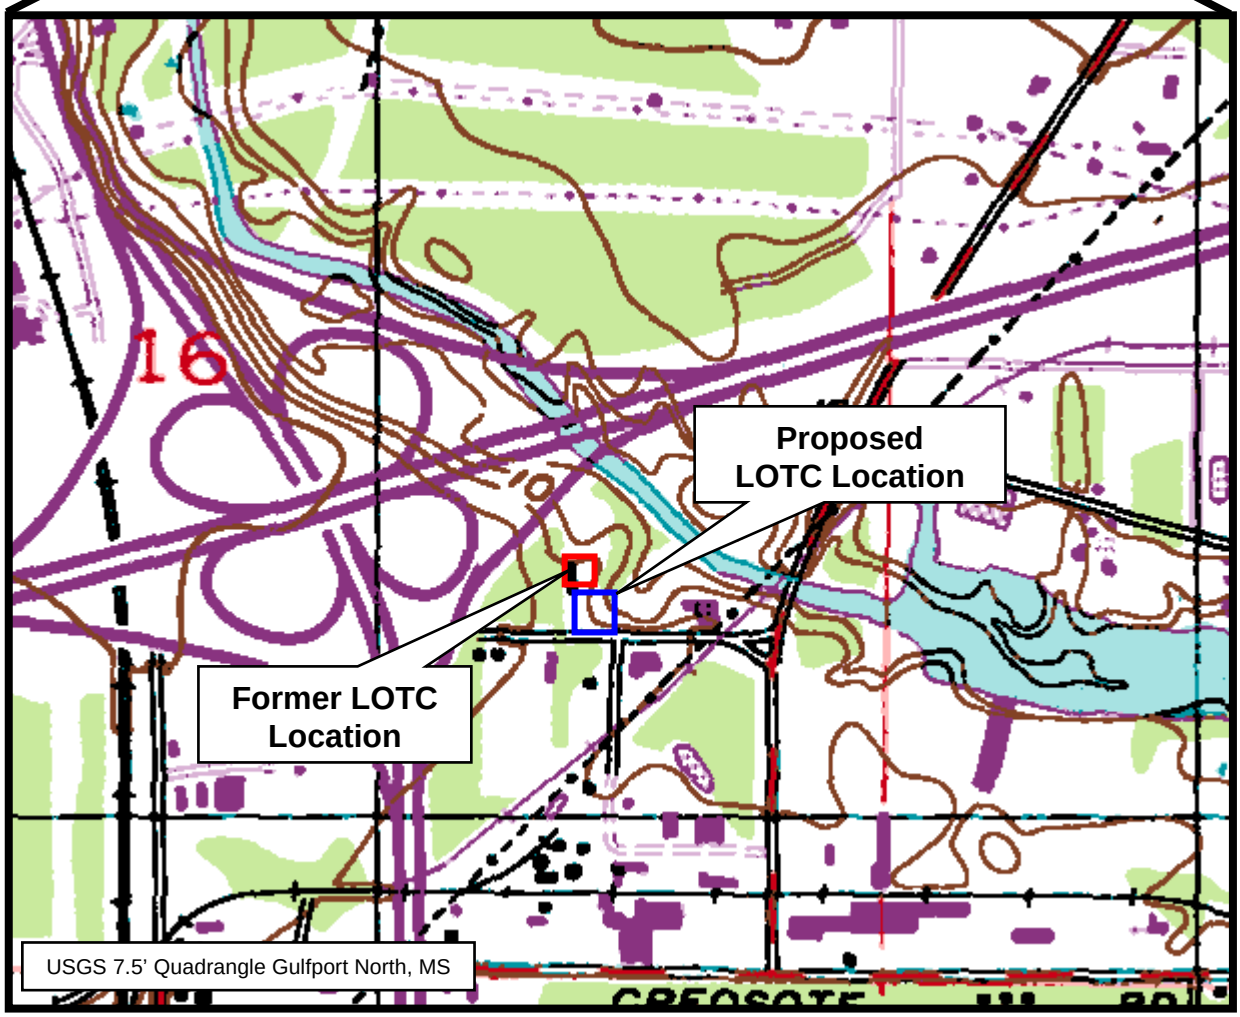

CLIENT	Gulf Coast Mental Health Center			TITLE	PROJECT AREA
PROJ	Live Oaks Treatment Center (LOTC) Relocation				
REVISION NO		DES BY			PROJ NO 15708003
SCALE	NTS	DR BY	KRS	5/15/07	FIGURE 1
FILE		CHK BY	X	X	

Source: GoogleEarth

CLIENT	Gulf Coast Mental Health Center			TITLE PROPOSED PROJECT SITE
PROJ	Live Oaks Treatment Center (LOTC) Relocation			
REVISION NO		DES BY		PROJ NO 15708003
SCALE	NTS	DR BY	KRS	8/1/07 FIGURE 2
FILE		CHK BY	X	X

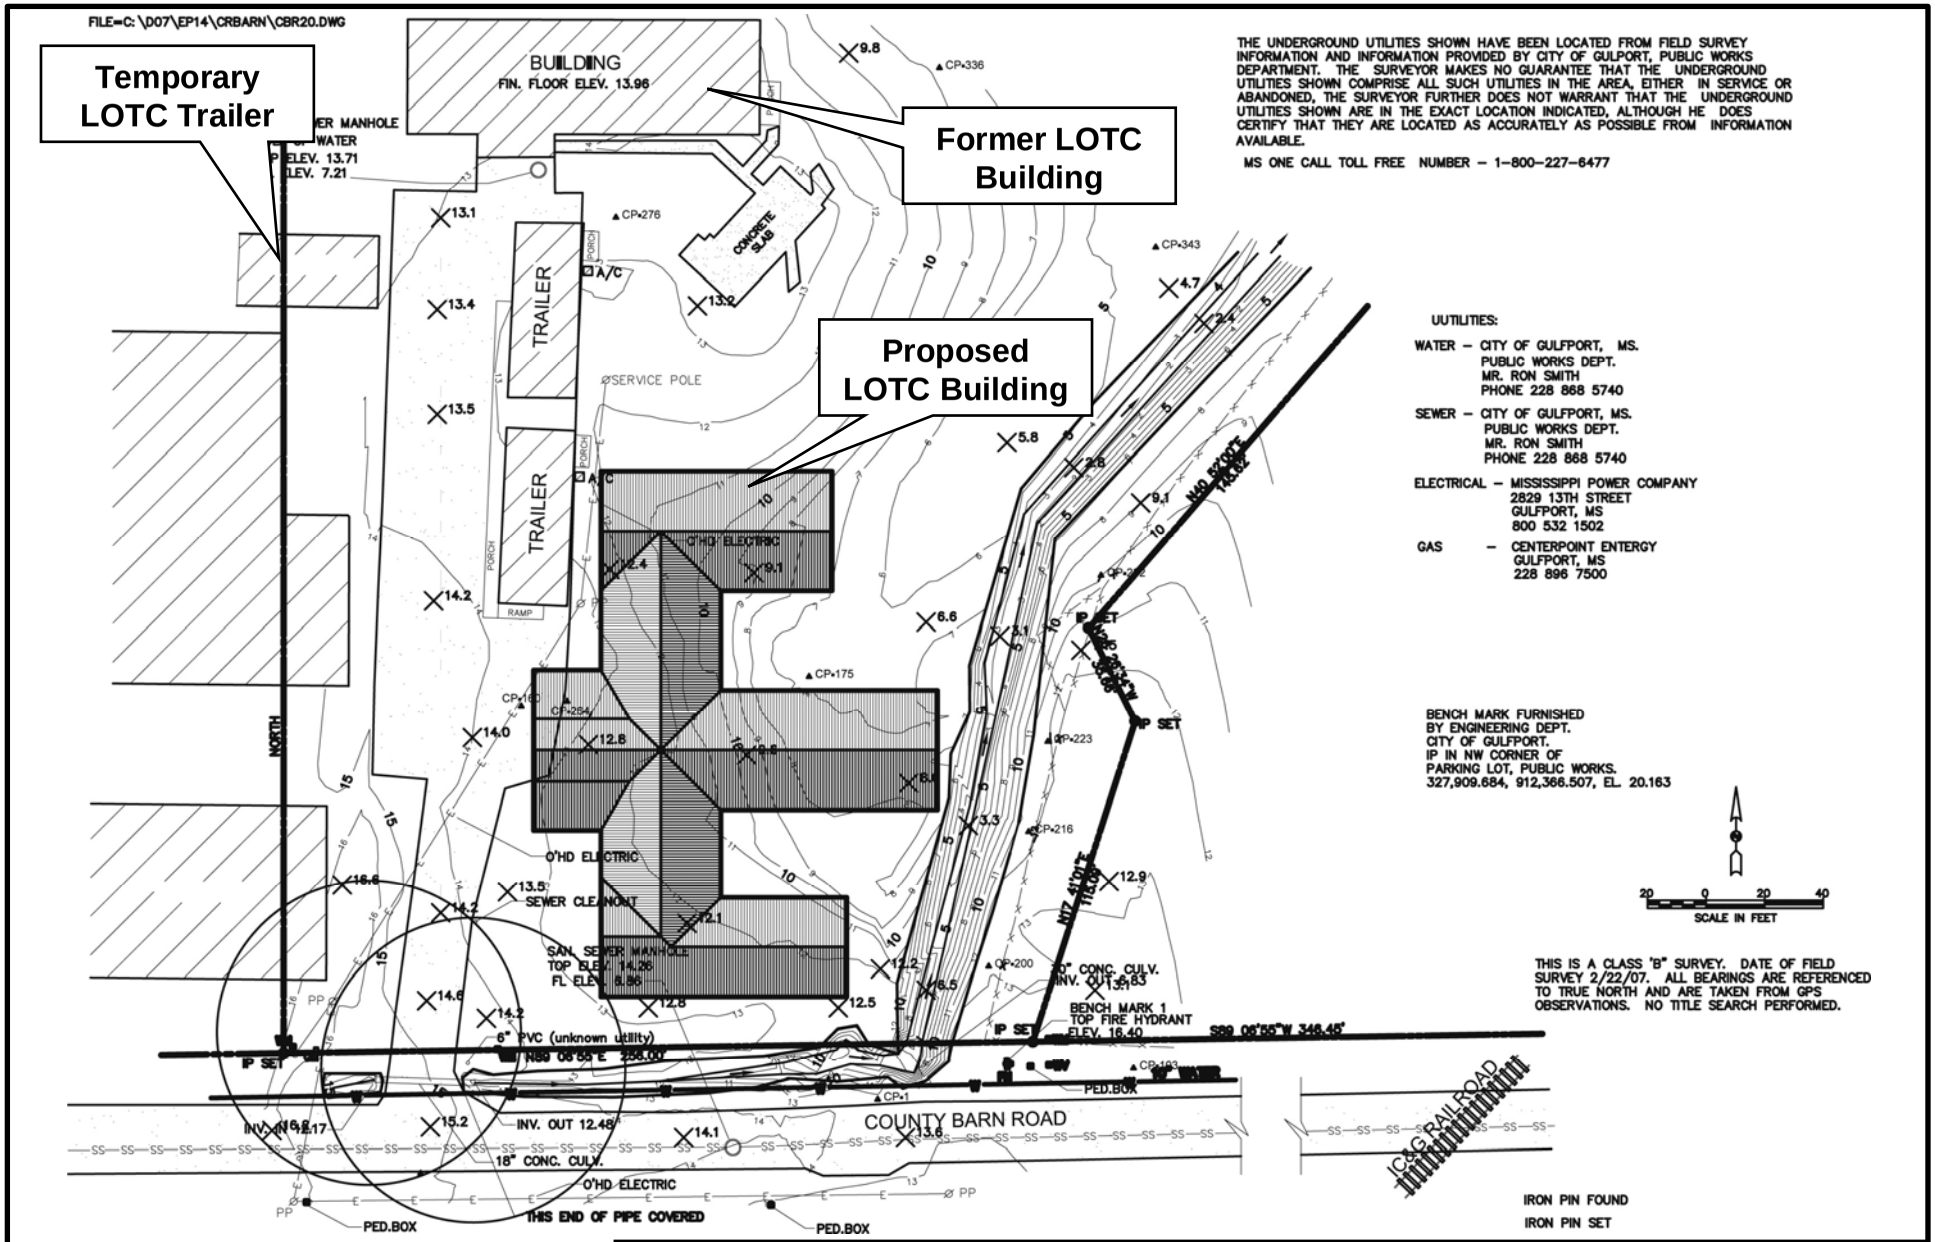

CLIENT	Gulf Coast Mental Health Center			
PROJ	Live Oaks Treatment Center (LOTC) Relocation			
REVISION NO		DES BY	X	X
SCALE	NOT TO SCALE	DR BY	KS	7/14/07
FILE		CHK BY		

TITLE **PRELIMINARY SITE PLAN**

PROJ NO 15708003

FIGURE **3**