FILE: I:\843700\Dwgs\N\EA FIGS\FIG_10.dwg

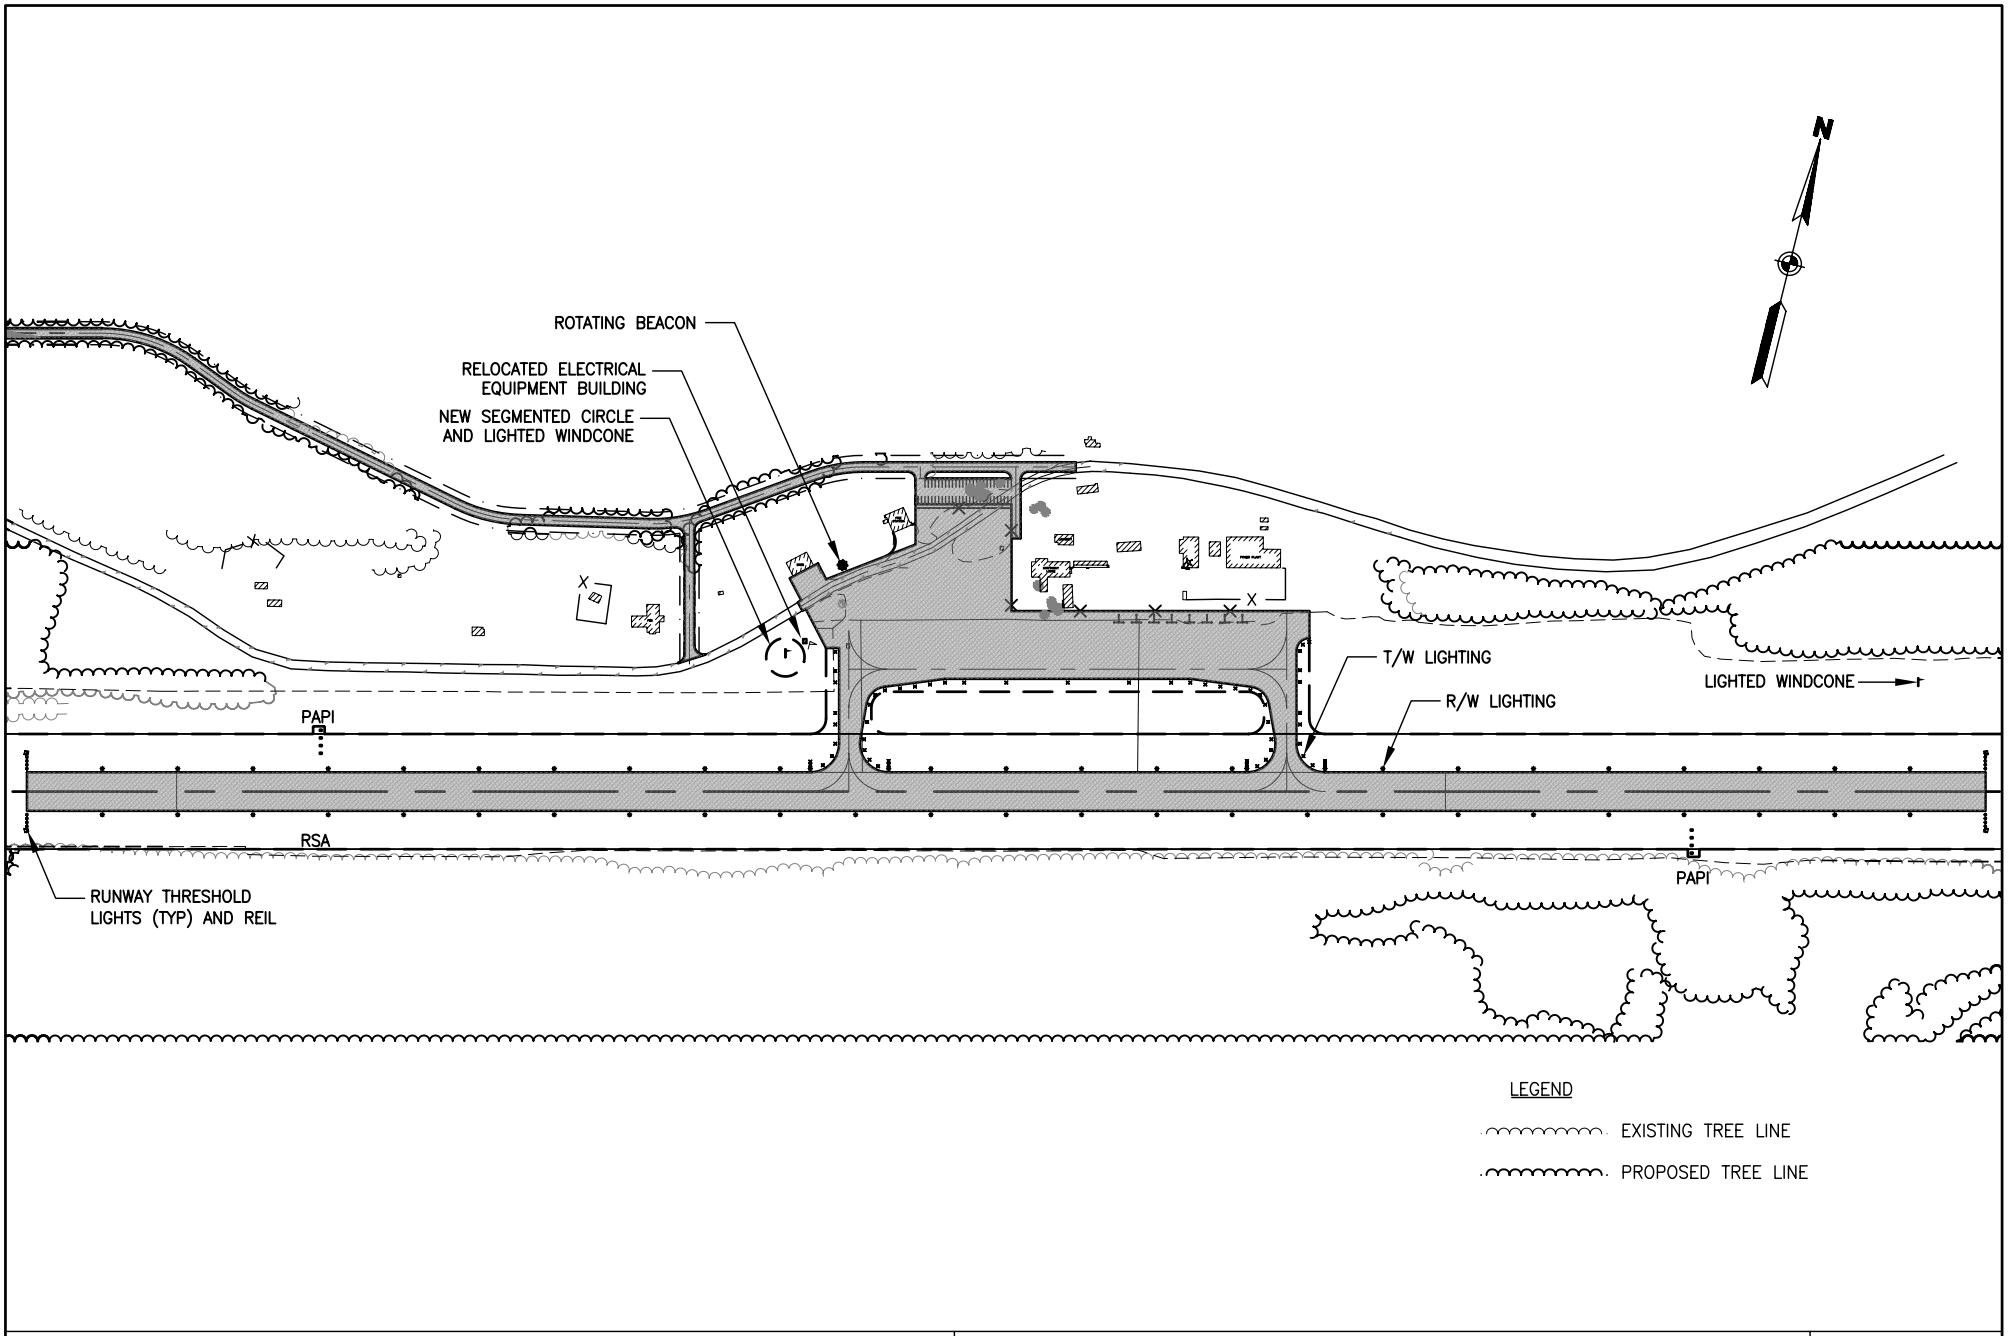

Northway Airport Permanent Repairs
Northway, Alaska
DOT&PF Project No. 60620

Proposed NAVAIDS

FIGURE
10