FILE: I:\843700\Dwgs\N\EA FIGS\FIG_05.dwg

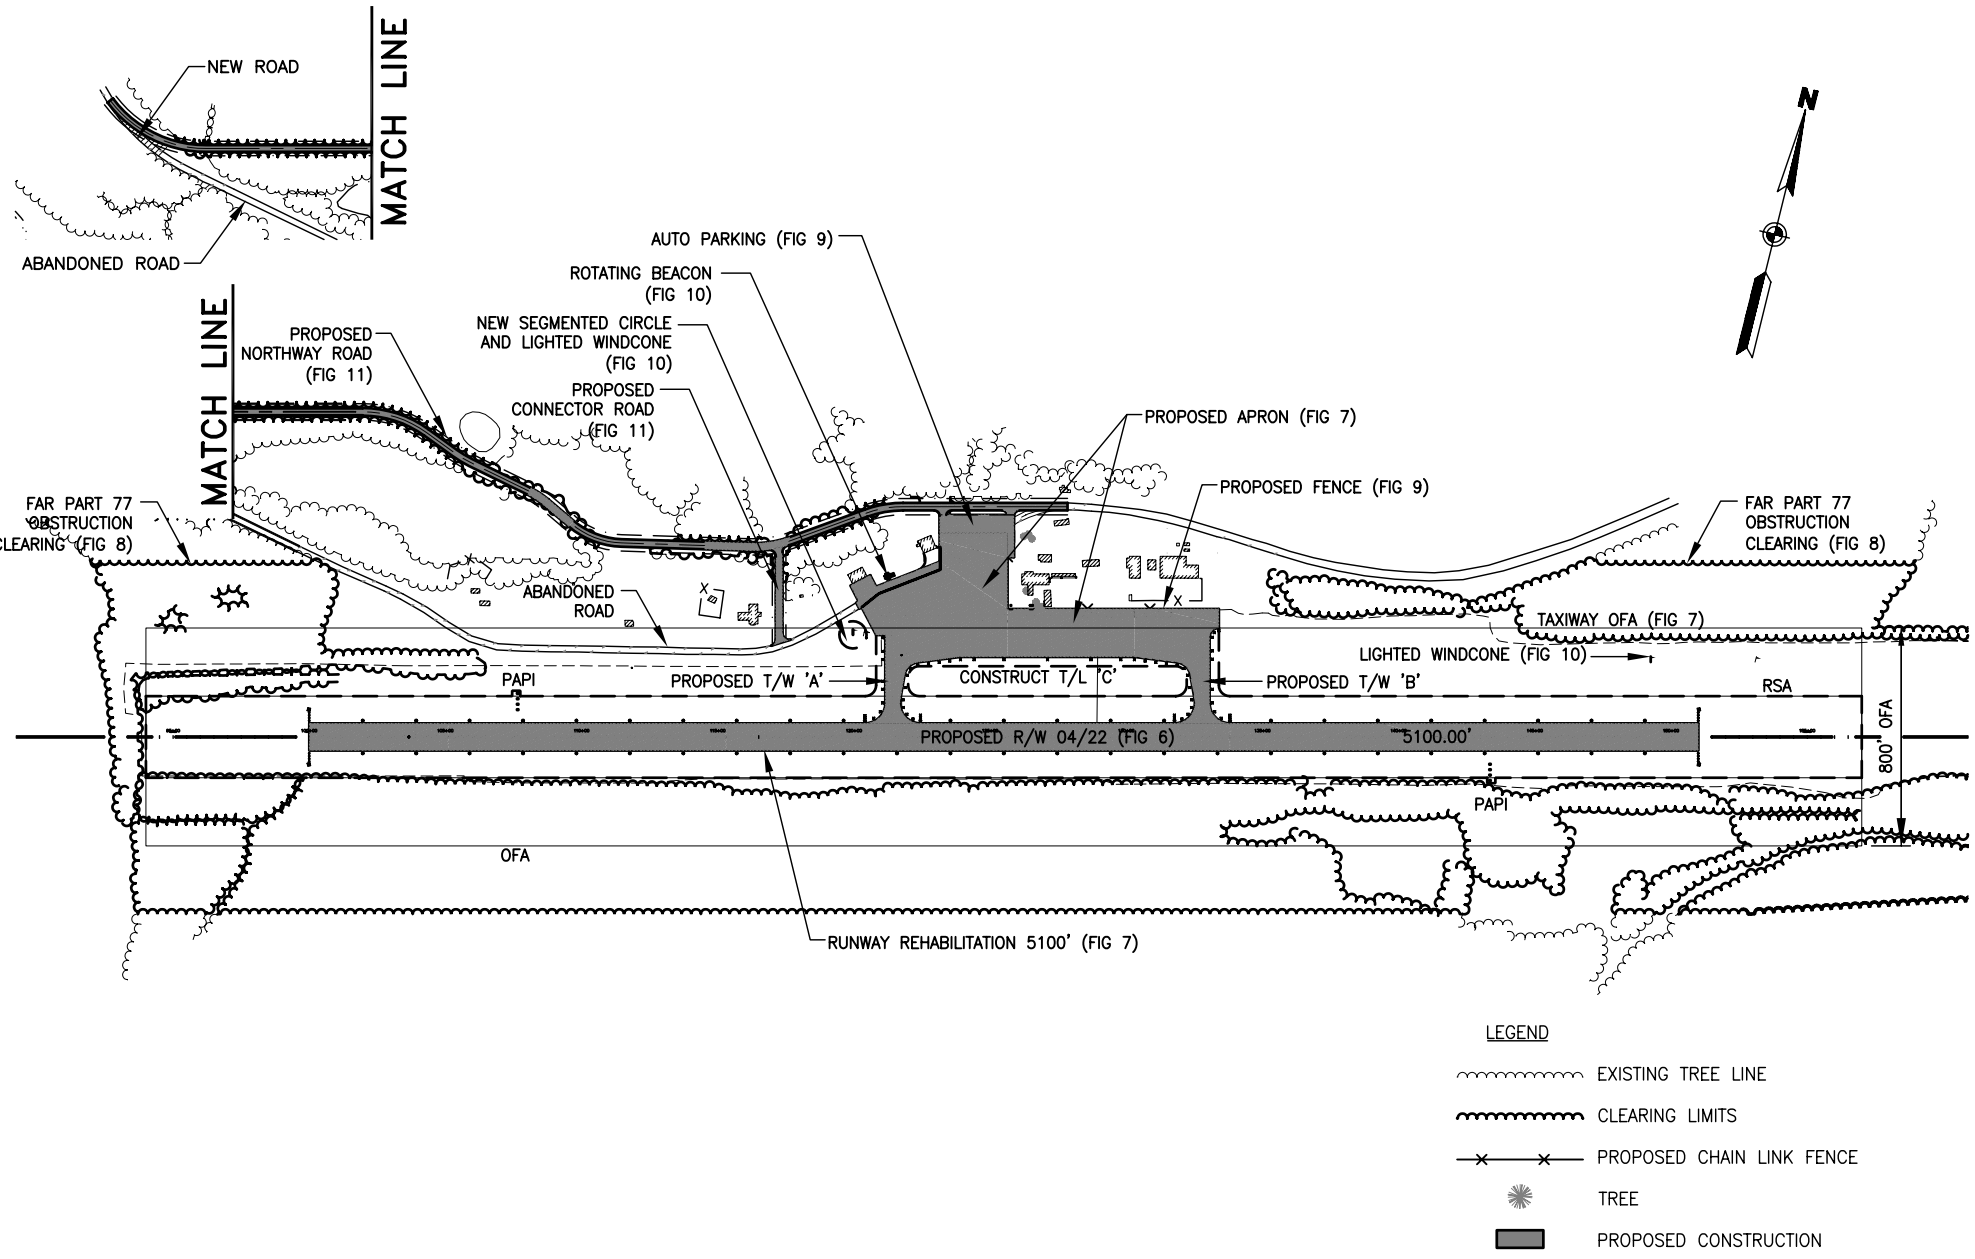

Northway Airport Permanent Repairs Northway, Alaska DOT&PF Project No. 60620	Project Layout Plan	FIGURE 5