FILE: I:\843700\Dwgs\N\EA FIGS\FIG_06.dwg

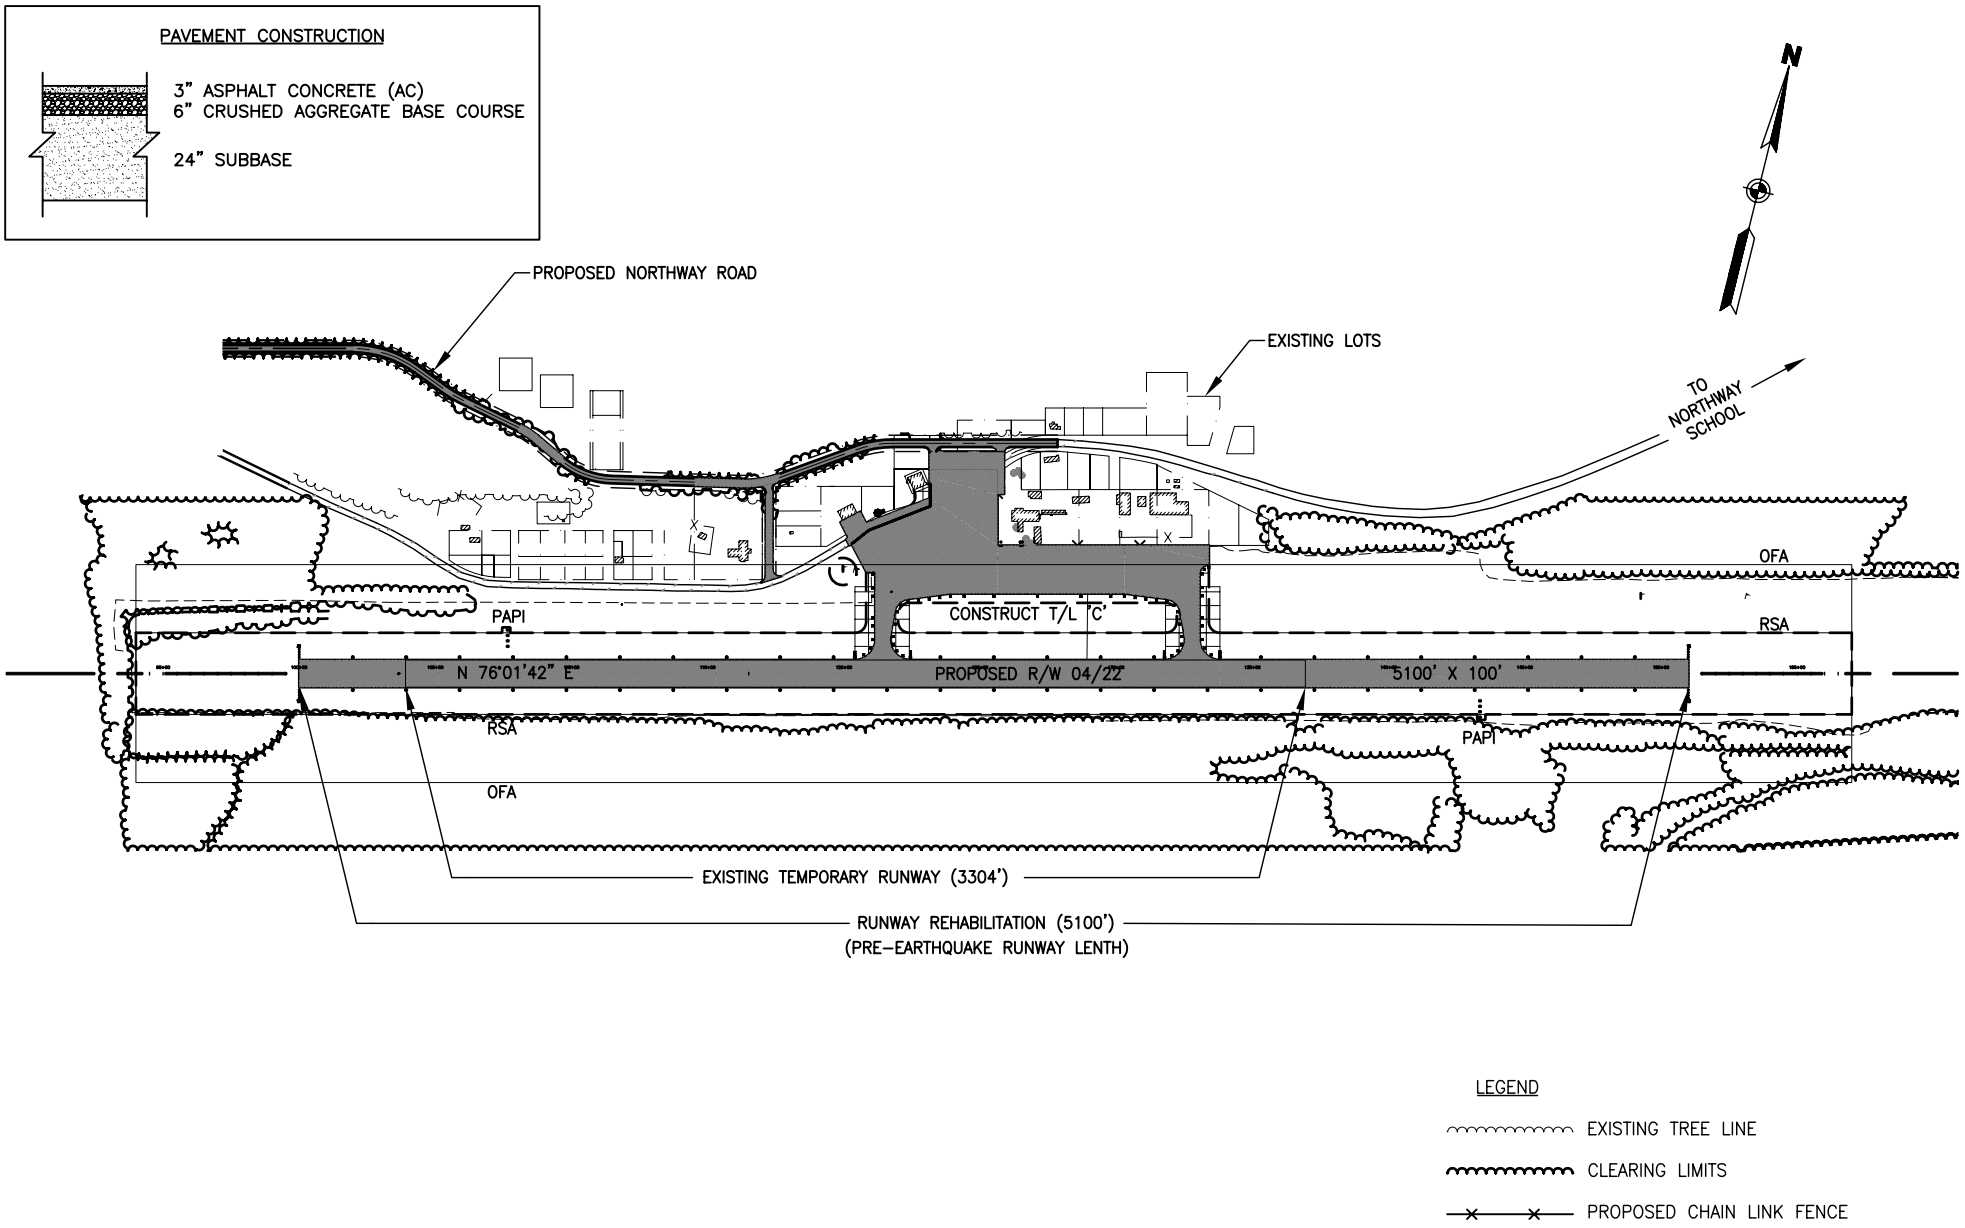


| | | |
|---|---|---|
| Northway Airport Permanent Repairs<br>Northway, Alaska<br>DOT&PF Project No. 60620 | Proposed Runway Rehabilitation | FIGURE<br>6 |