FILE: I:\843700\Dwgs\N\EA FIGS\FIG_07.dwg

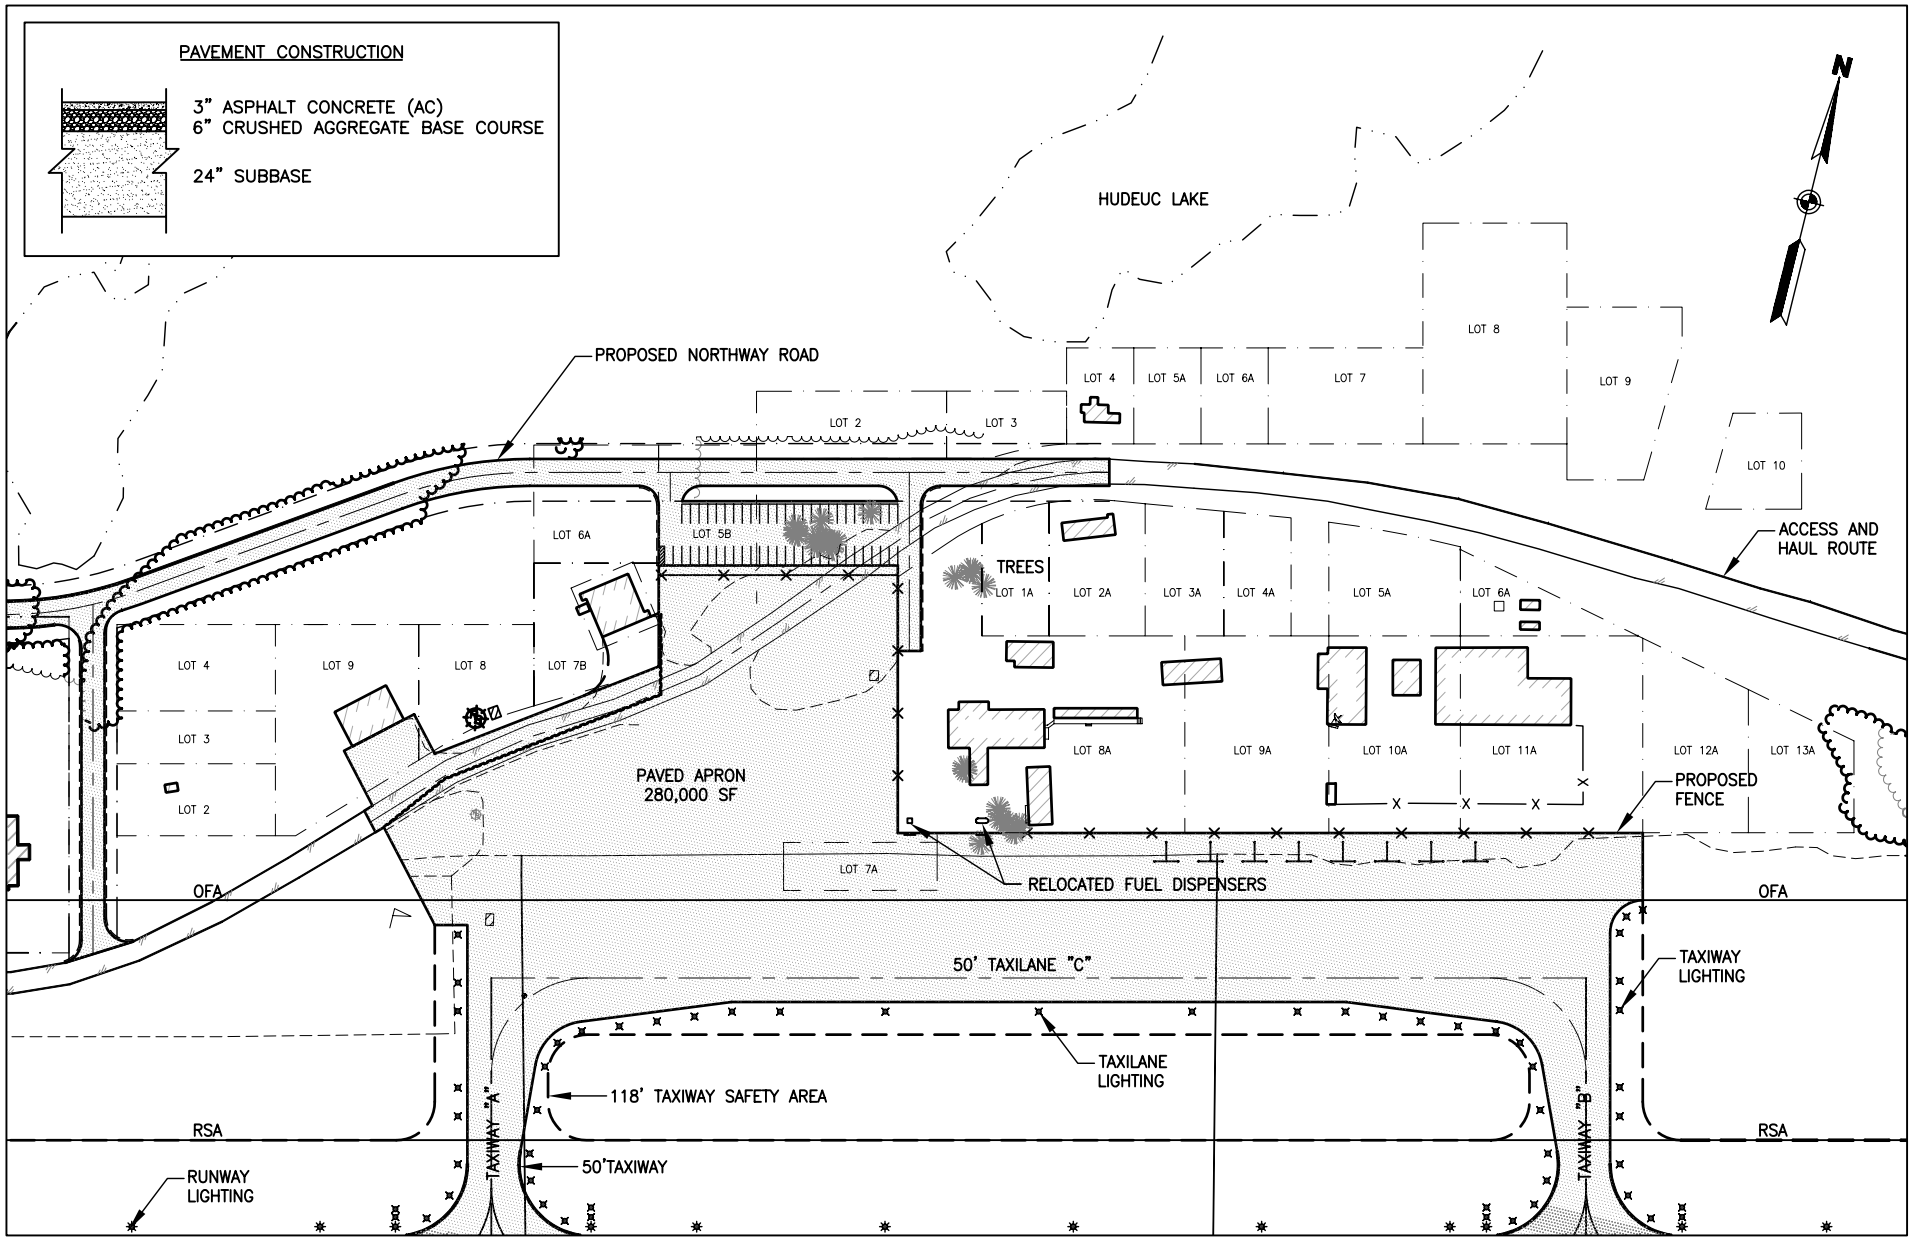

Northway Airport Permanent Repairs Northway, Alaska DOT&PF Project No. 60620	Proposed Taxiway/Taxilane/Apron Rehabilitation/Reconfigurement	FIGURE 7