FILE: I:\843700\Dwgs\N\EA FIGS\FIG_08.dwg

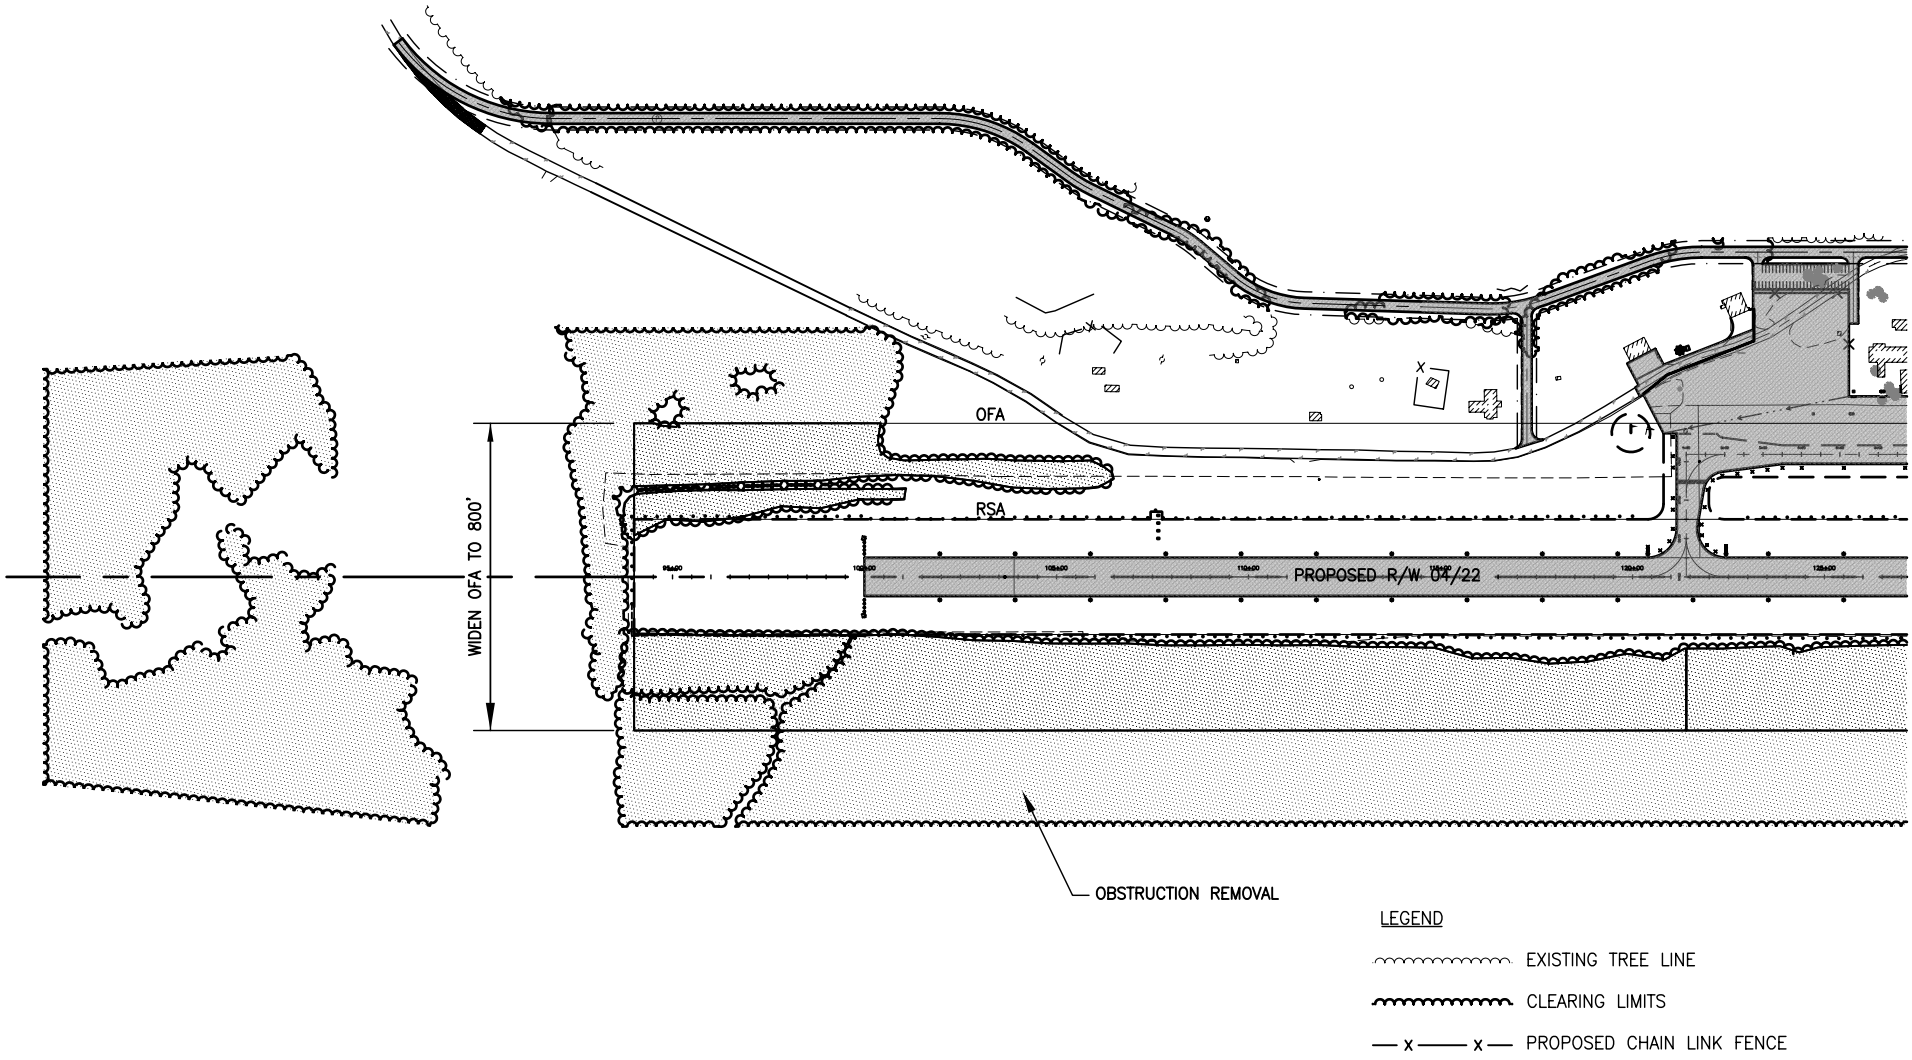

Northway Airport Permanent Repairs Northway, Alaska DOT&PF Project No. 60620	Safety Improvements (West End)	FIGURE 8