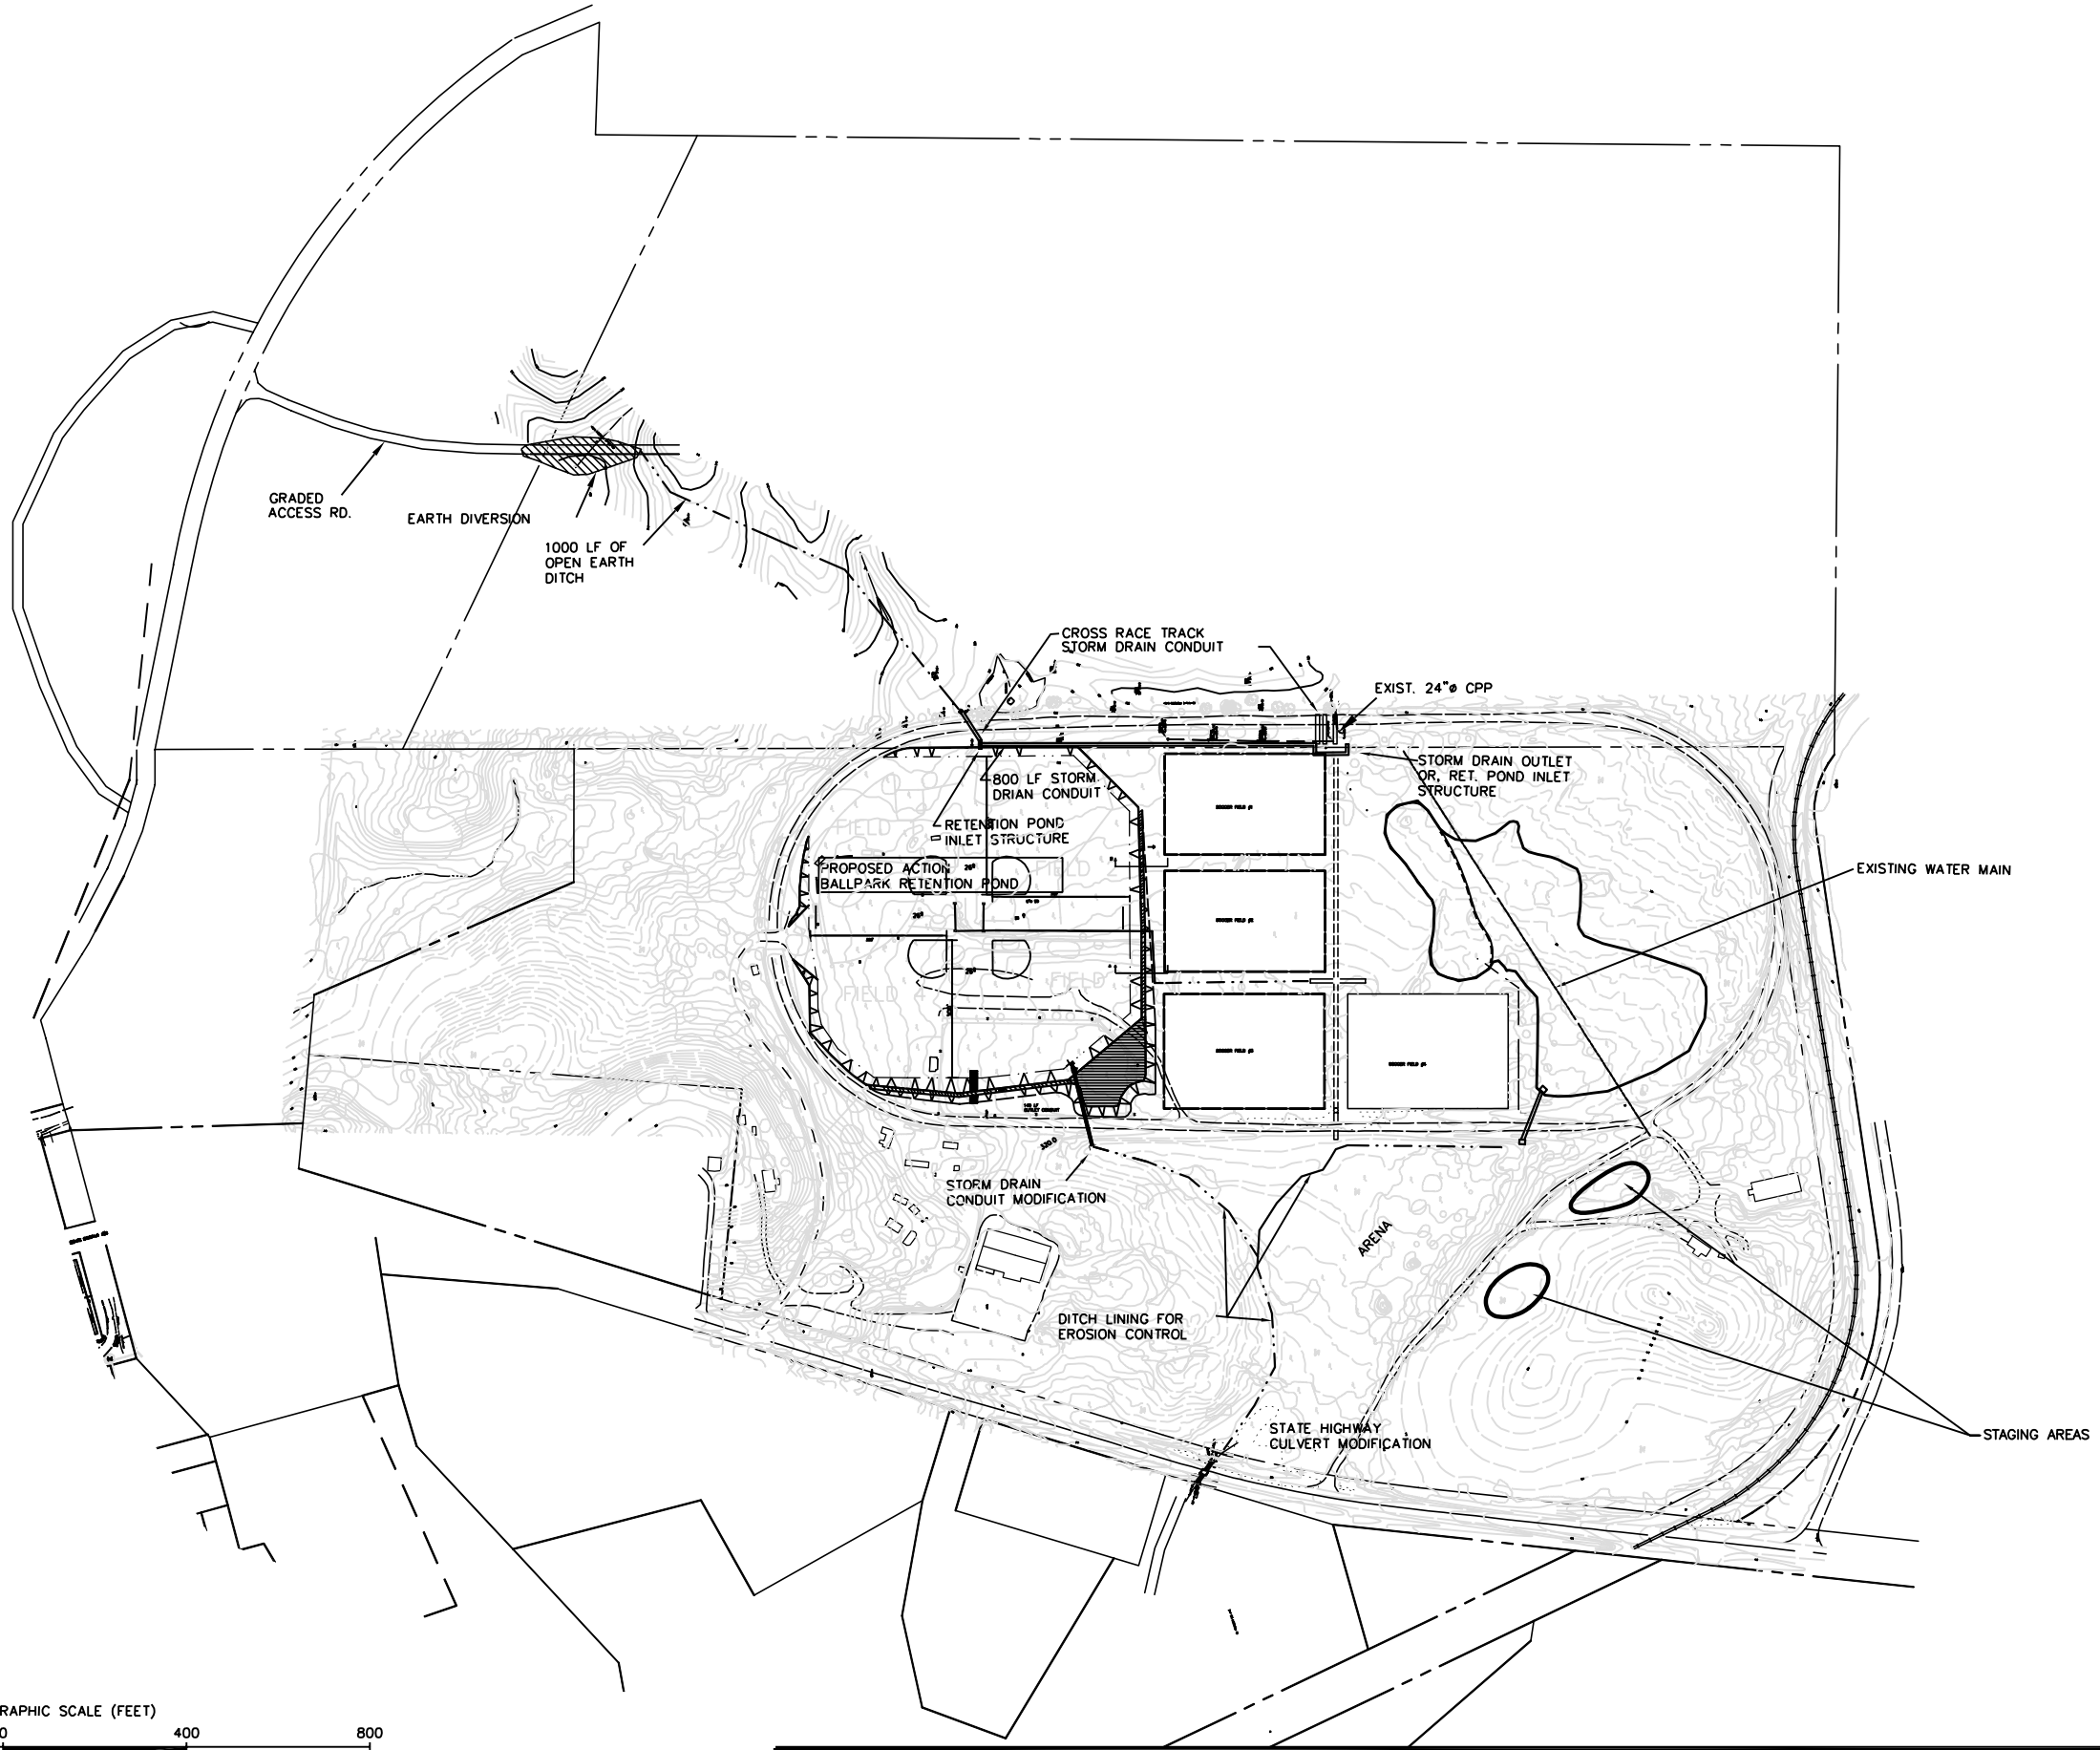

GRAPHIC SCALE (FEET)

400 200 0 400 800

January 17, 2003 10:31:04 a.m.
Drawing: T:\15292401\00500\FIGS.dwg

ALTERNATIVE 2 – CONSTRUCTION OF NEW DETENTION POND

FN:	DRAWN BY: DAC	CHECKED BY:	PROJECT NO: 15292401	DATE: 12/16/02	EXHIBIT: 3