Appendix A
Figures

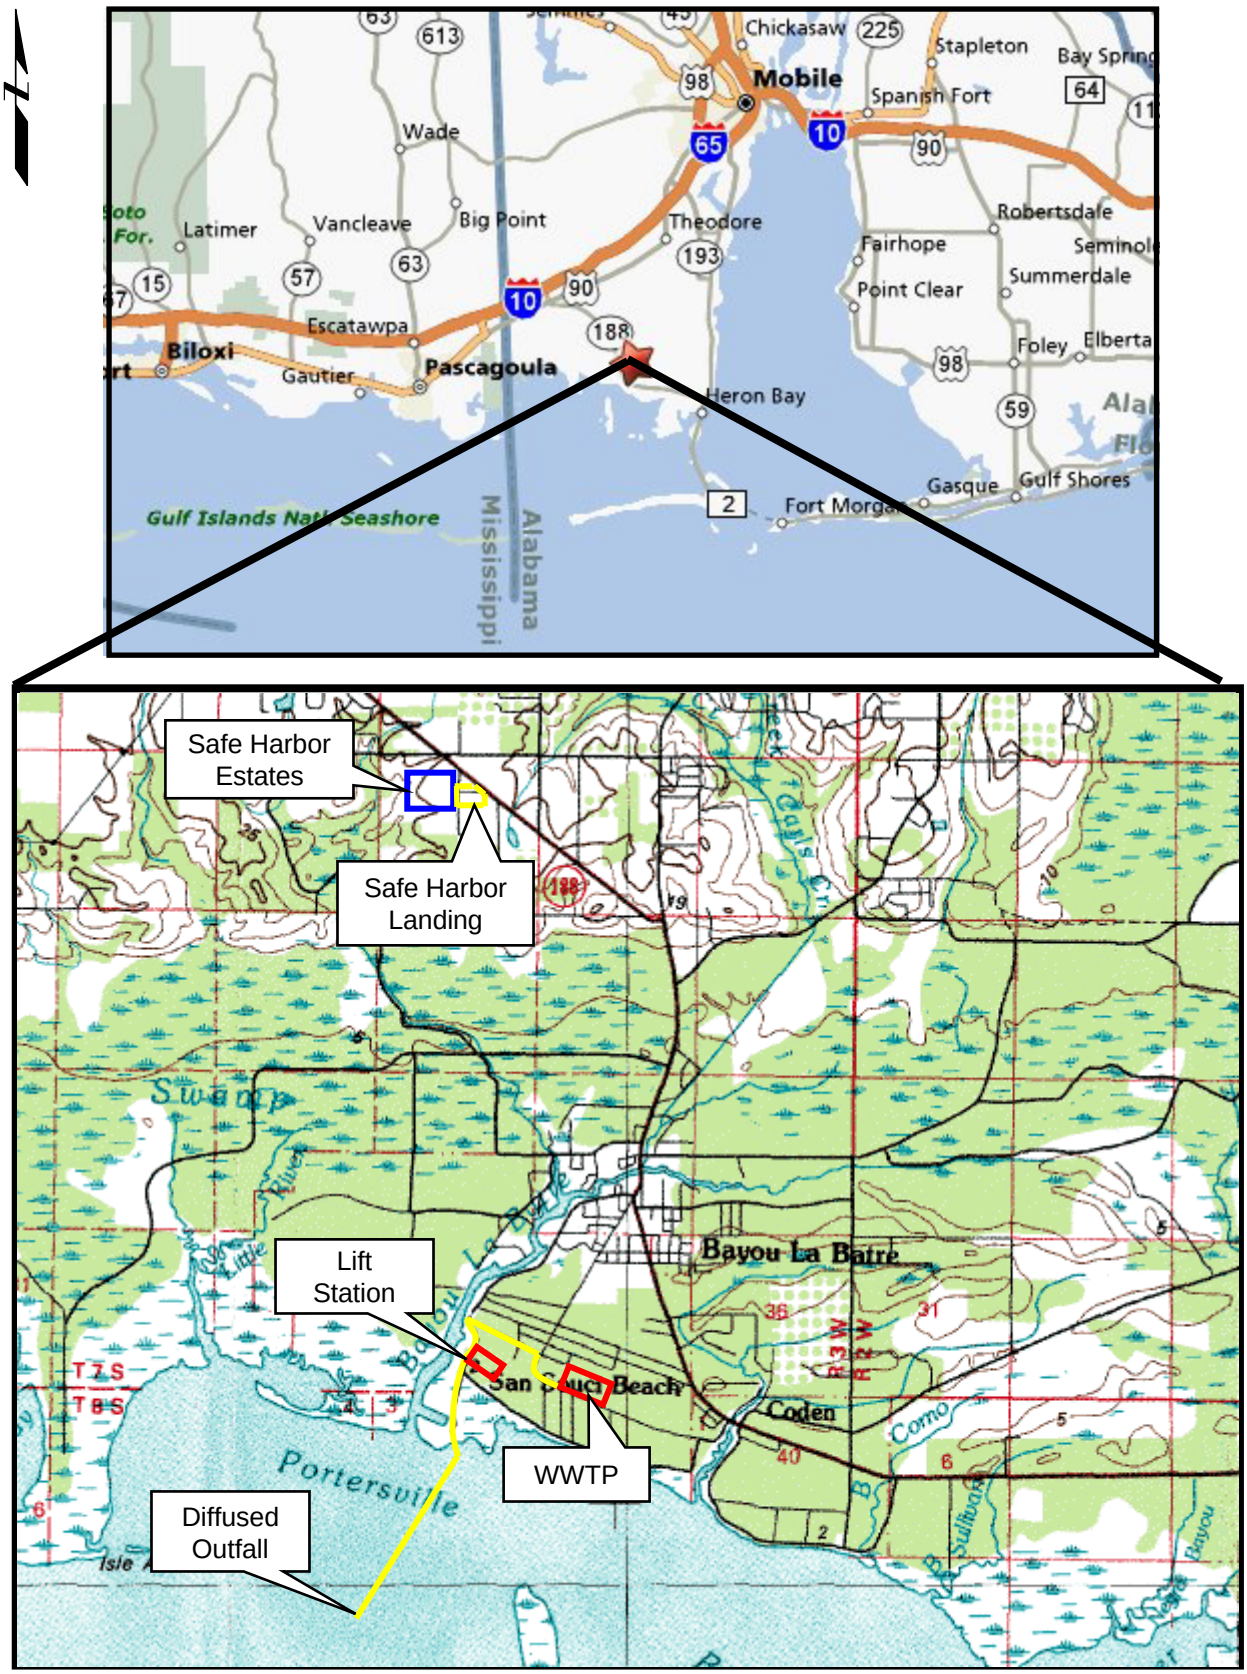

CLIENT	City of Bayou La Batre			
PROJ	WWTP Relocation and Housing Project, Mobile County, AL			
REVISION NO		DES BY		
SCALE	NTS	DR BY	KRS	8/11/07
FILE		CHK BY	X	X

TITLE **PROJECT AREA**

URS

PROJ NO 15707017

FIGURE **1**

CLIENT	City of Bayou La Batre			
PROJ	WWTP Relocation and Housing Project, Mobile County, AL			
REVISION NO		DES BY	X	X
SCALE	NOT TO SCALE	DR BY	KS	8/11/07
FILE		CHK BY		

TITLE
PRELIMINARY SITE PLAN SAFE HARBOR LANDING /ESTATES

URS

PROJ NO 15707017

FIGURE **2**

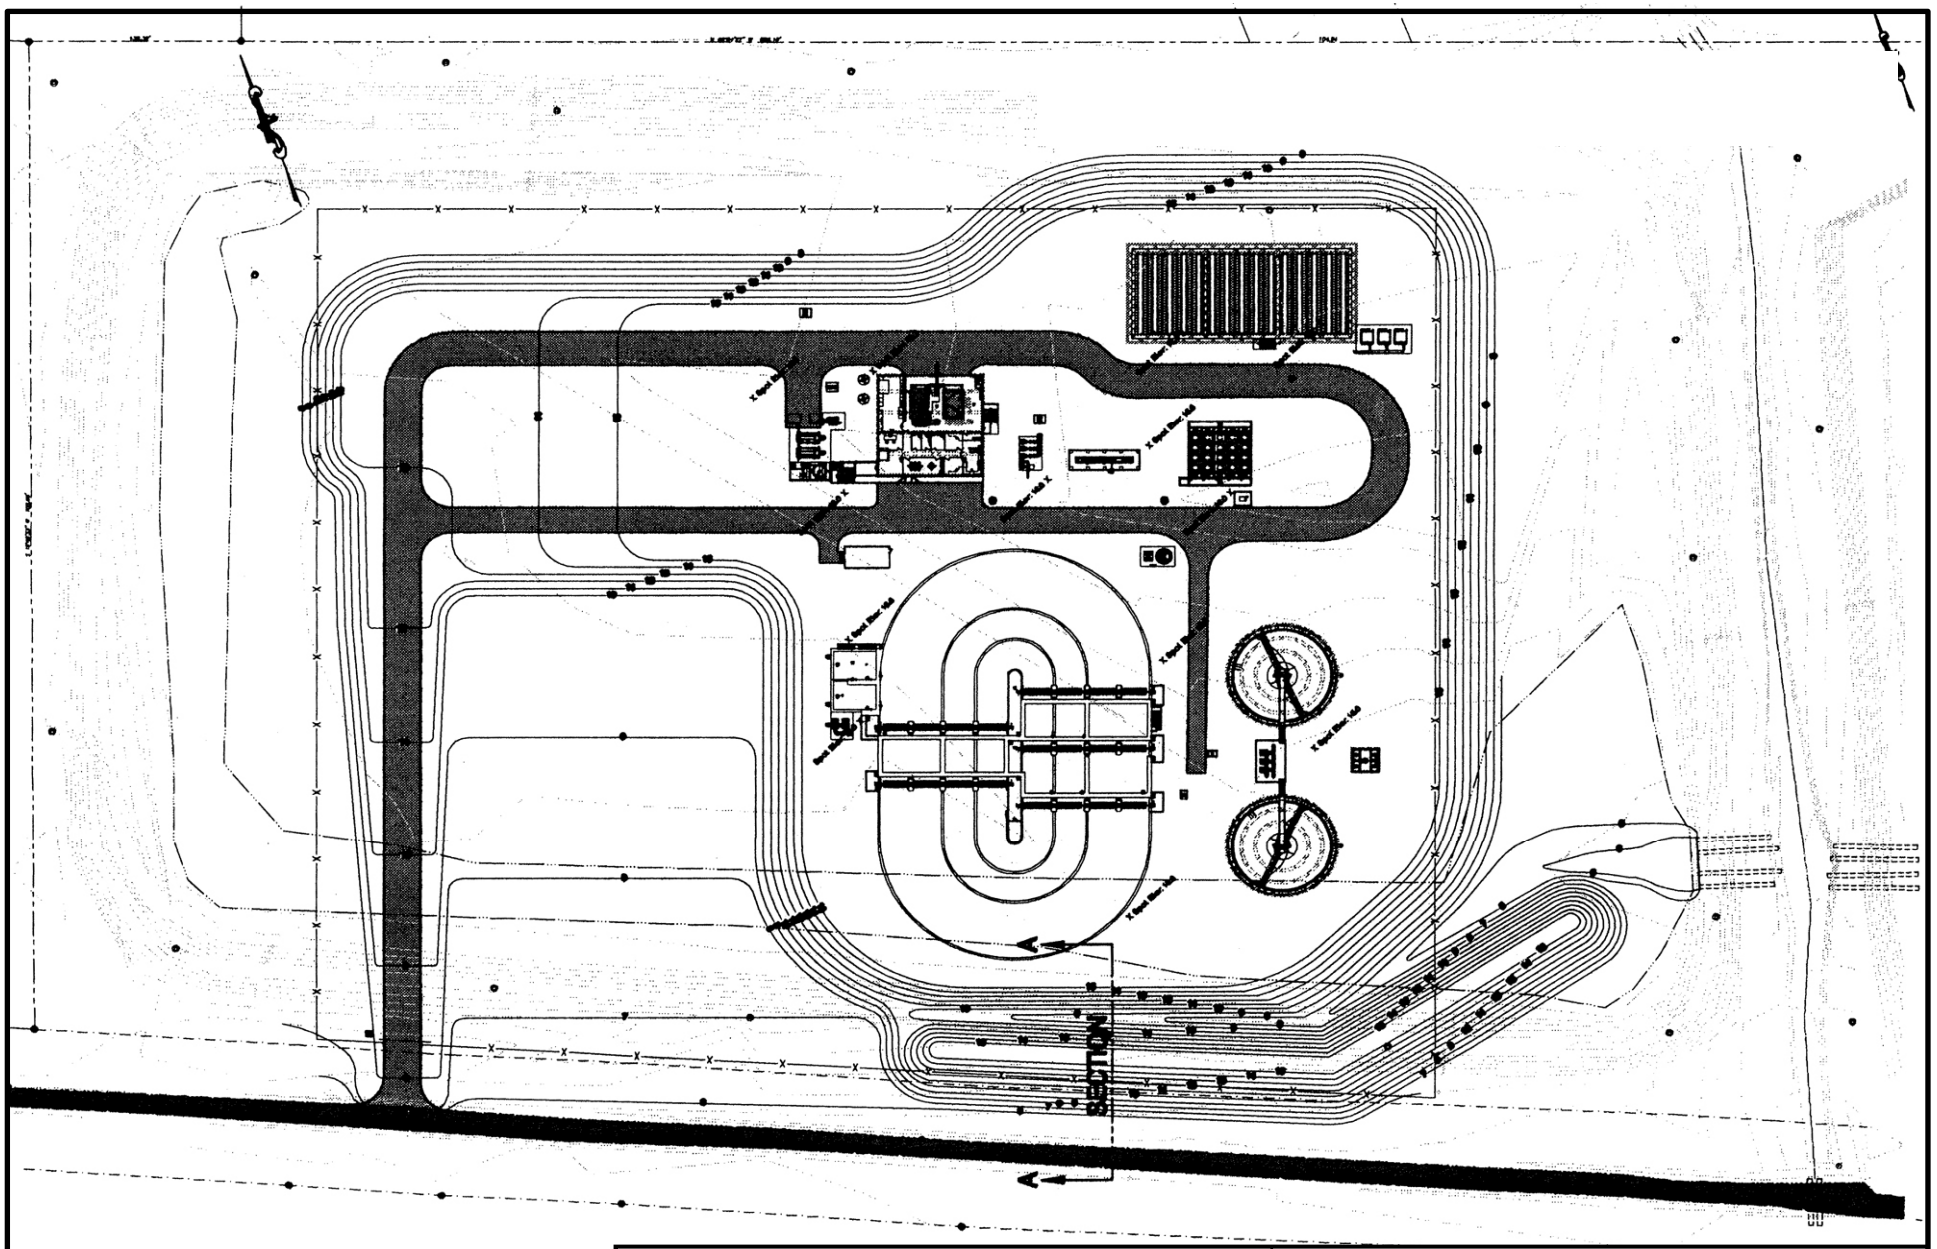

CLIENT	City of Bayou La Batre			
PROJ	WWTP Relocation and Housing Project, Mobile County, AL			
REVISION NO		DES BY	X	X
SCALE	NOT TO SCALE	DR BY	KS	8/11/07
FILE		CHK BY		

TITLE **DESIGN PLAN FOR NEW WWTP**

URS

PROJ NO 15707017

FIGURE 3

Figure 4. Plan and section views of the outfall diffuser.

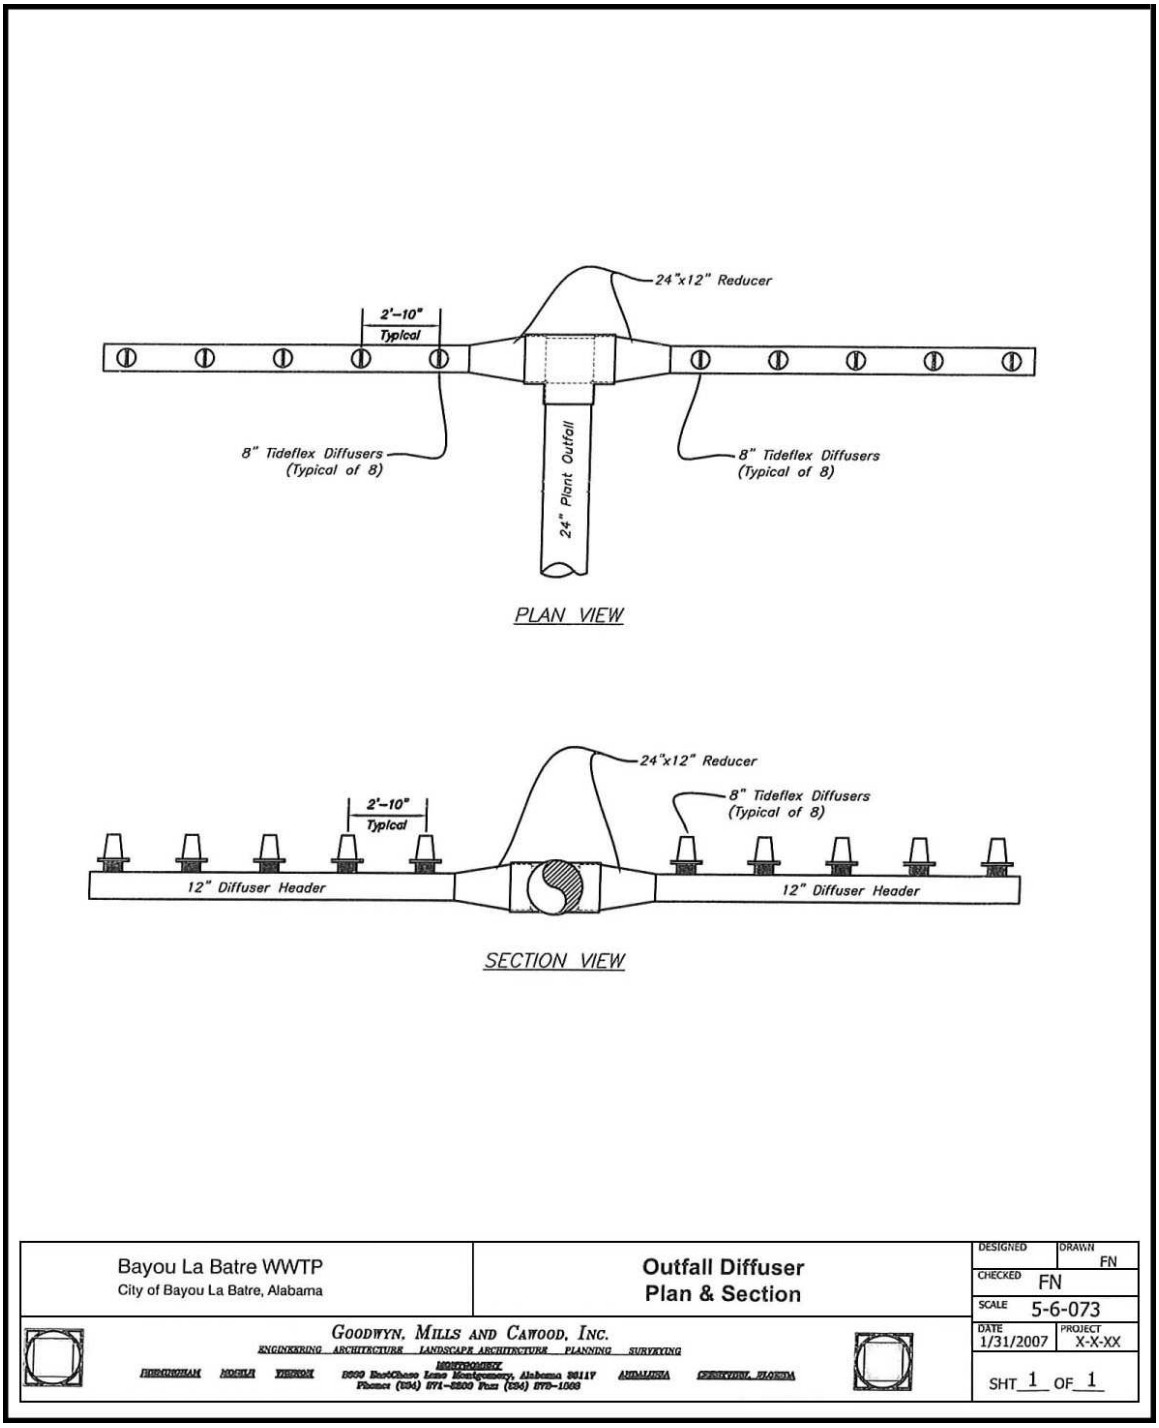
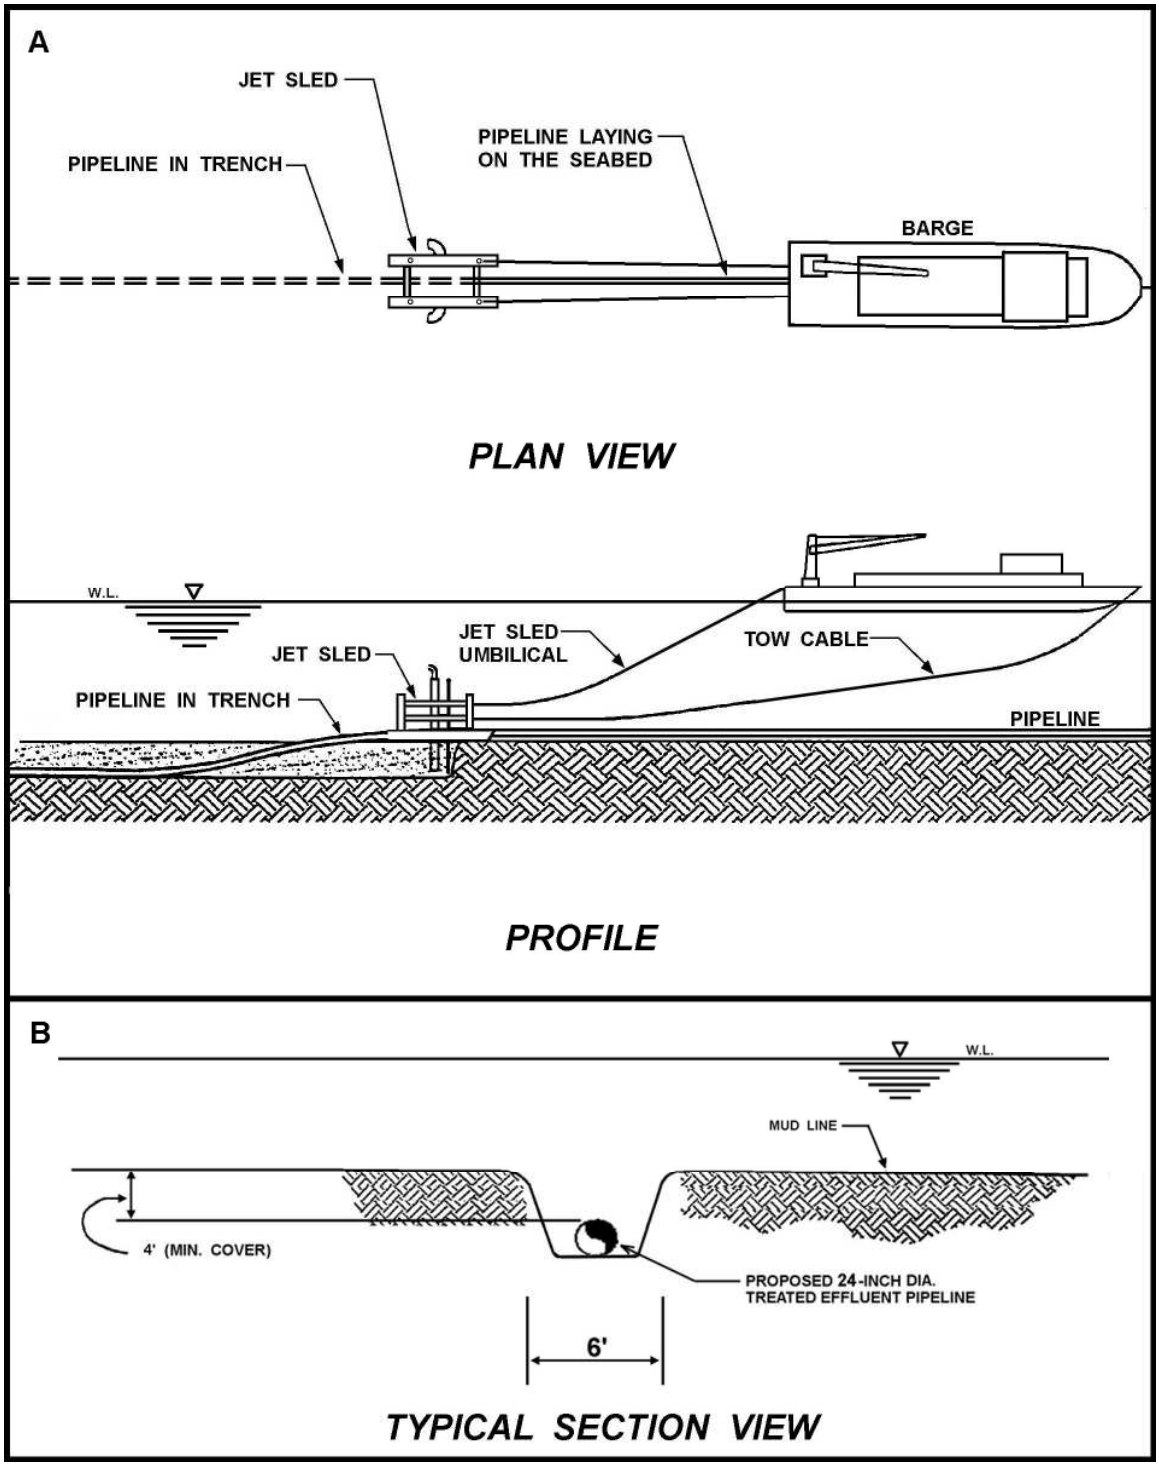
Figure 5. A) Typical pipe-laying barge operation, and B) typical trench section configuration.