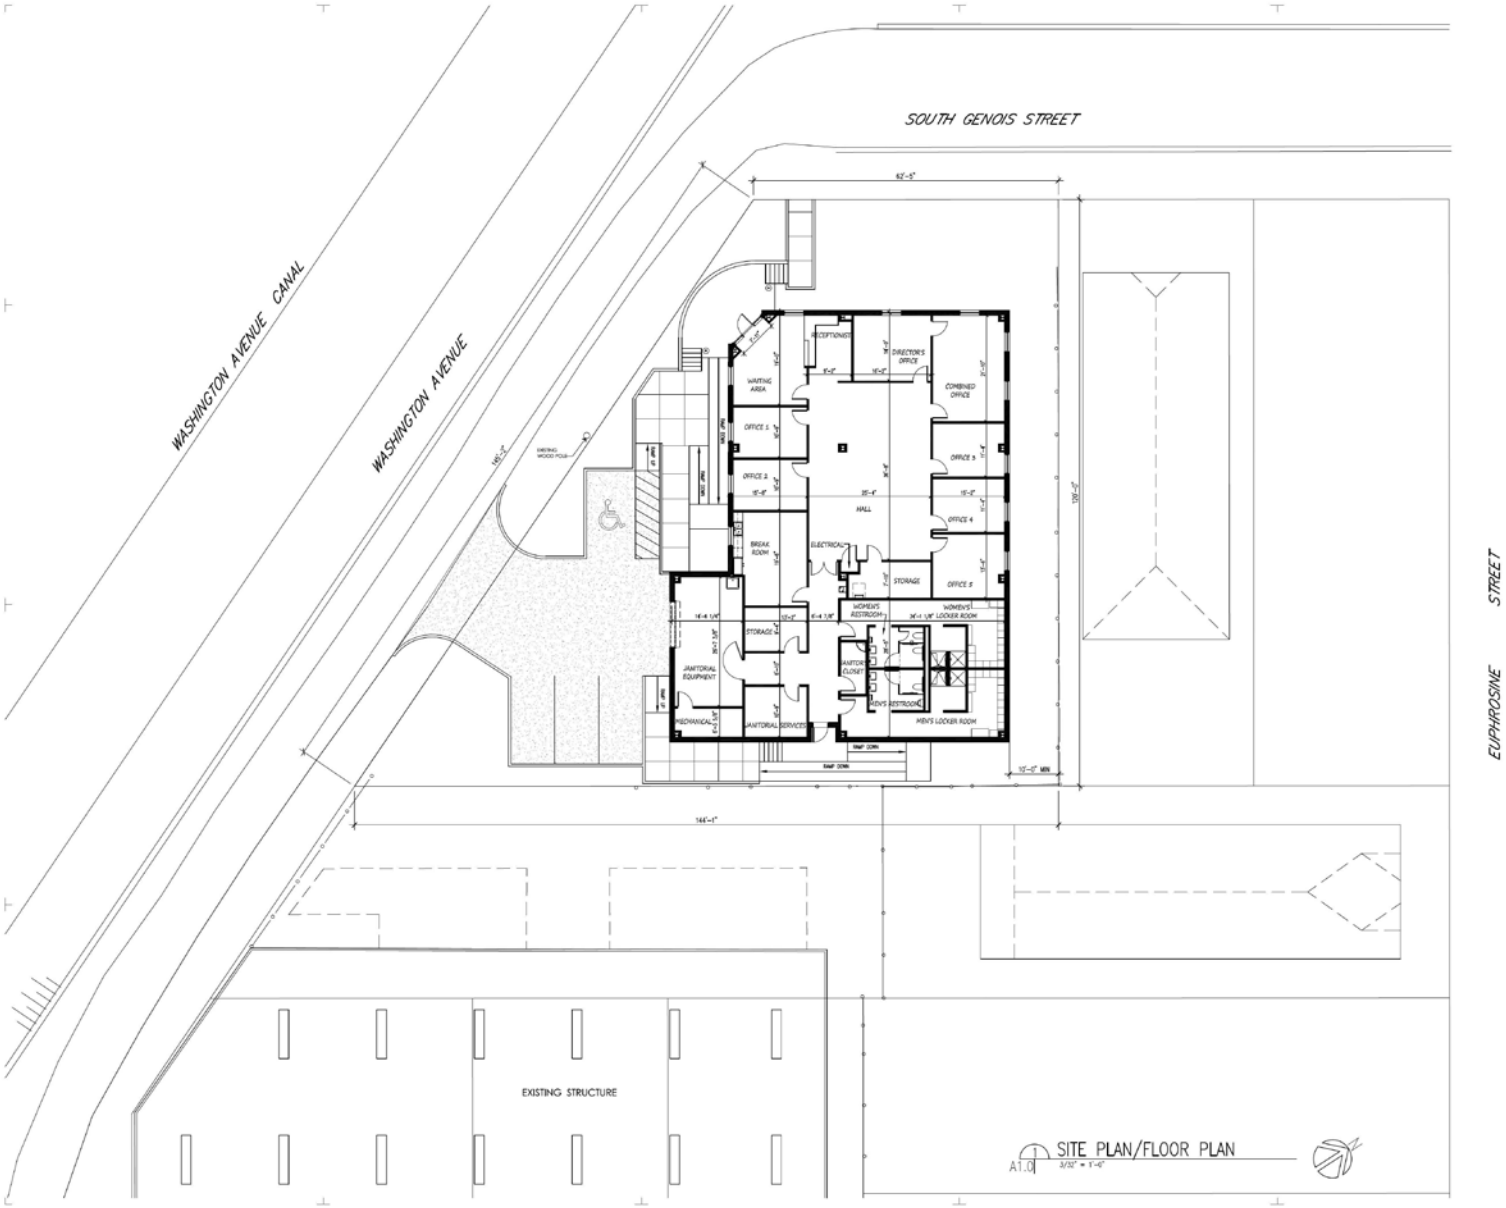

A1.0 SITE PLAN/FLOOR PLAN
3/32" = 1'-0"

HEWITT WASHINGTON & ASSOCIATES
ARCHITECTS PLANNERS & PROFESSIONAL CORPORATION
1000 ELYSIAN FIELDS AVE. SUITE 100
NEW ORLEANS, LOUISIANA 70122

CONSULTANT ARCHITECTS:
HAMILTON ANDERSON ASSOCIATES HAA

XAVIER UNIVERSITY FACILITY BUILDING

SOUTH GENOIS STREET
NEW ORLEANS, LOUISIANA 70125

ISSUE	
DATE	FOR
08.01.2013	SCHEMATIC DESIGN

PROJECT NO: 13101
DATE:
BY:
CHECKED:

[X] PROGRESS PRINT
NOT FOR CONSTRUCTION

[ ] FULL RELEASE

THIS DRAWING IS FULLY RELEASED BY THE ARCHITECT FOR CONSTRUCTION OF THIS PROJECT ONLY

COPYRIGHT ©
HEWITT-WASHINGTON & ASSOCIATES
2011

ALL RIGHTS RESERVED.
NOT TO BE COPIED OR REPRODUCED WITHOUT EXPRESSED WRITTEN CONSENT OF HEWITT-WASHINGTON & ASSOCIATES

SITE PLAN. FLOOR PLAN

SHEET NO.
A1.0
SHEET OF

SITE VIEW

CALLIOPE STREET ELEVATION

EUPHROSINE STREET ELEVATION

ENTRY VIEW

SOUTH CLARK STREET ELEVATION

SOUTH GENOIS STREET ELEVATION

1 A2.0 PERSPECTIVES. ELEVATIONS
N.T.S.

INTERIOR VIEW 1

INTERIOR VIEW 2

2 A2.0 INTERIORS
N.T.S.

HEWITT WASHINGTON & ASSOCIATES
ARCHITECTS PLANNERS & PROFESSIONAL CORPORATION
[illegible]

CONSULTANT ARCHITECTS
HAMILTON ANDERSON ASSOCIATES HAA

XAVIER UNIVERSITY FACILITY BUILDING

SOUTH GENOIS STREET
NEW ORLEANS, LOUISIANA 70125

ISSUE	
DATE	FOR
08.01.2013	SCHEMATIC DESIGN

PROJECT NO: 13101
DATE:
BY:
CHECKED:

[X] PROGRESS PRINT
NOT FOR CONSTRUCTION

[ ] FULL RELEASE
THIS DRAWING IS FULLY RELEASED BY THE ARCHITECT FOR CONSTRUCTION OF THIS PROJECT ONLY

COPYRIGHT ©
HEWITT WASHINGTON & ASSOCIATES
2011
ALL RIGHTS RESERVED.
NOT TO BE COPIED OR REPRODUCED WITHOUT EXPRESSED WRITTEN CONSENT OF HEWITT WASHINGTON & ASSOCIATES

PERSPECTIVES. ELEVATIONS. INTERIORS

SHEET NO.
A2.0
SHEET OF