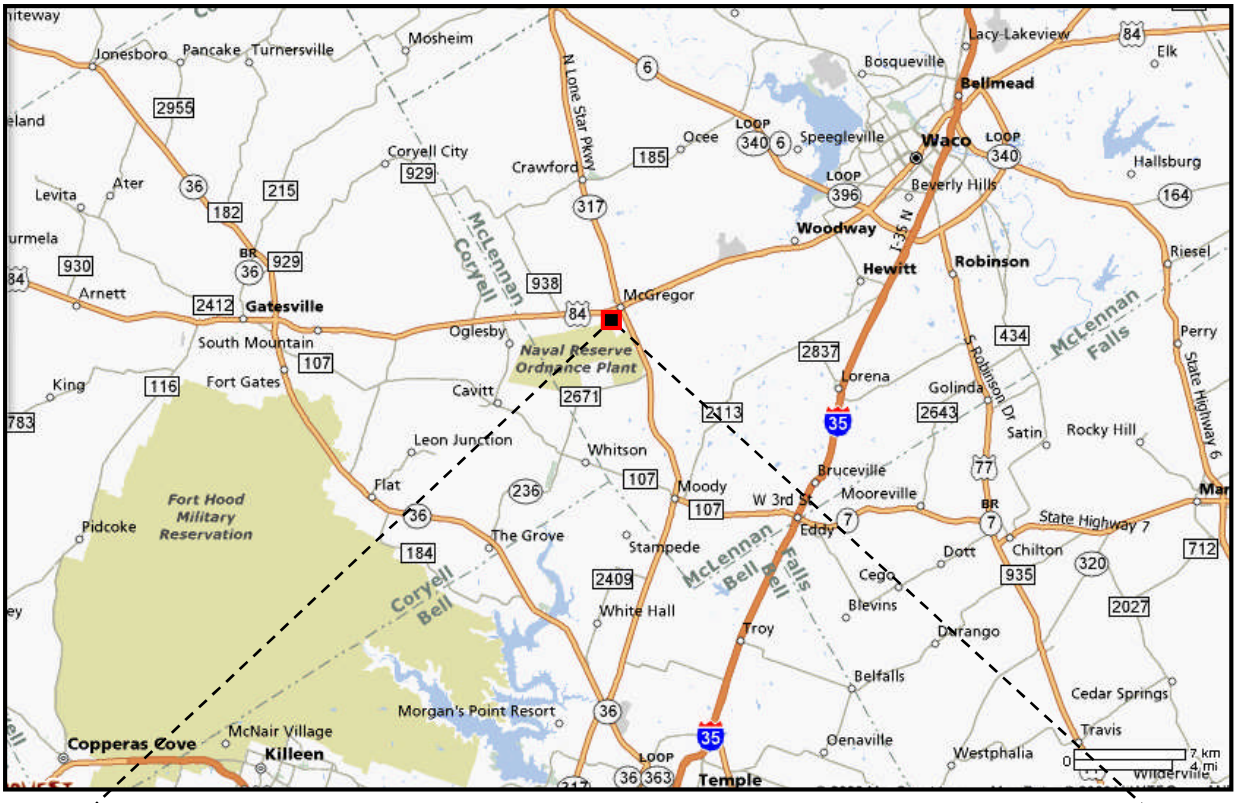

N

CLIENT	FEMA	TITLE	PROJECT LOCATION MAP		
PROJ	City of McGregor Storm Shelter / Civic Center Project				
REVISION NO		DES BY		FEMA	PROJ NO 15300303
SCALE	NTS	DR BY	MKH	05/30/08	FIGURE 1
FILE		CHK BY	BSM	06/04/08	

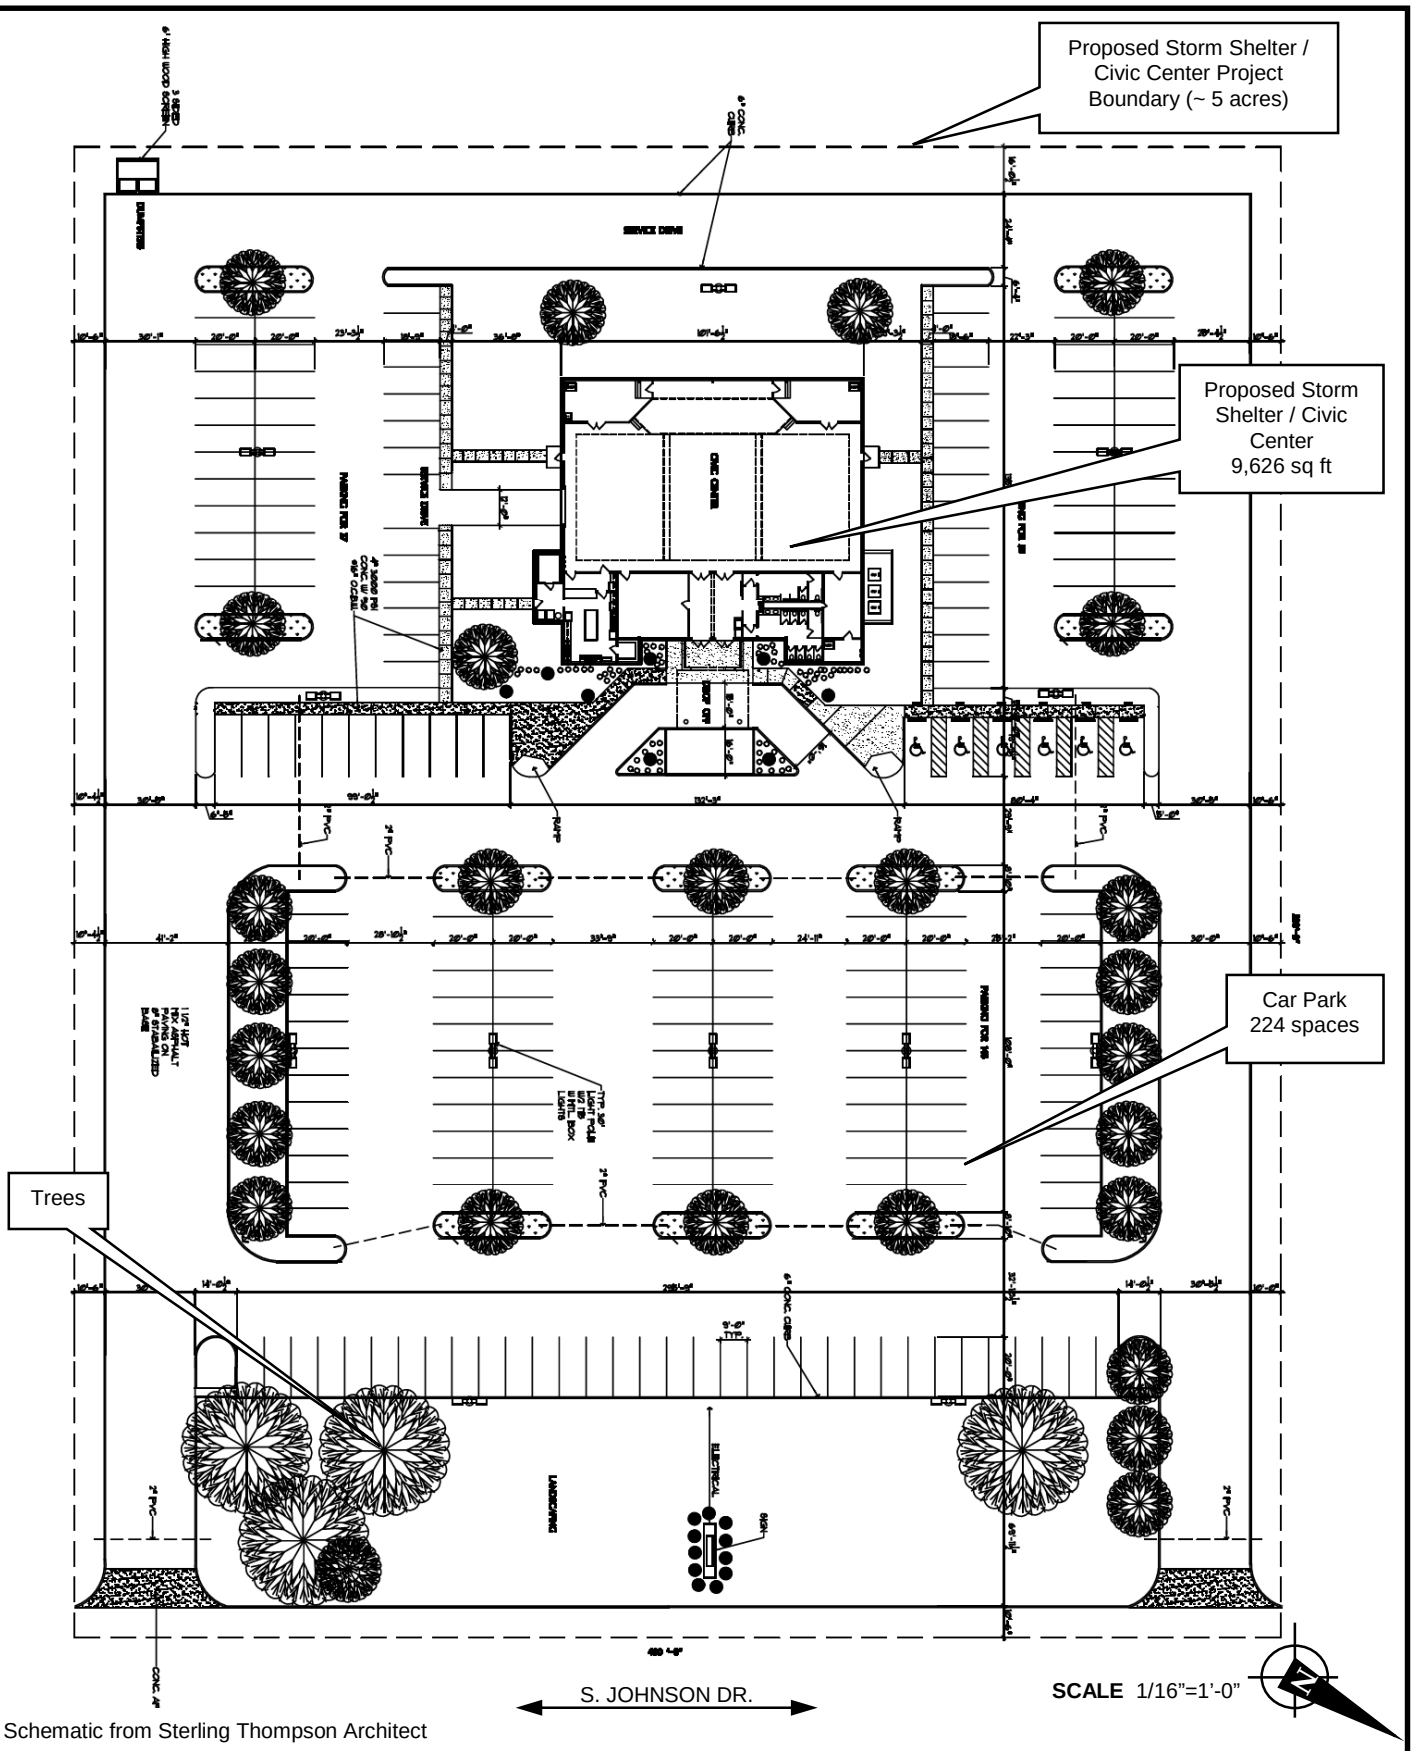

Schematic from Sterling Thompson Architect

CLIENT FEMA				TITLE **CONCEPTUAL SITE PLAN**
PROJ City of McGregor Storm Shelter / Civic Center Project				FEMA
REVISION NO		DES BY		PROJ NO 15300303
SCALE	1/16”=1’-0”	DR BY	MKH	05/30/08
FILE		CHK BY	BSM	06/03/08
				FIGURE **2**