Appendix C

Site & Building Plans

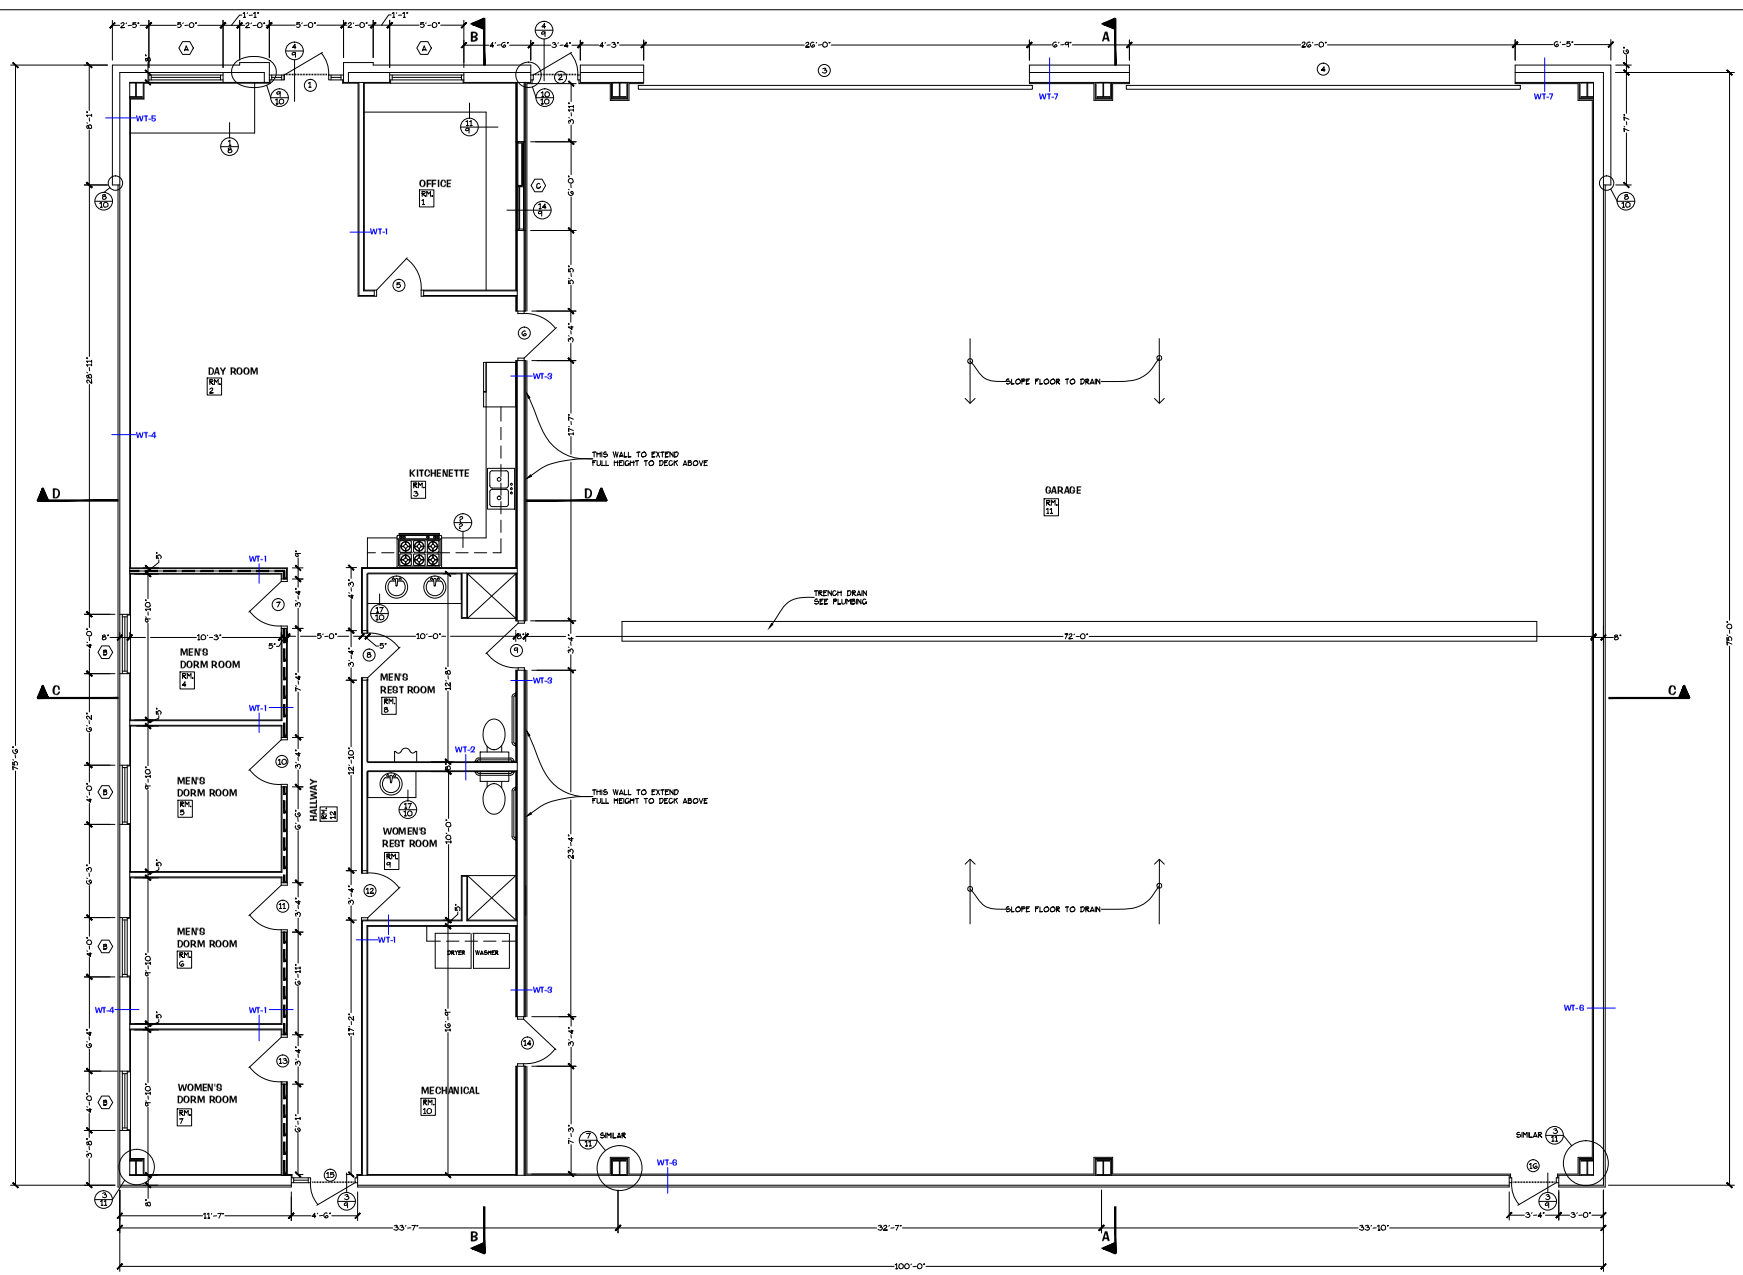

North

Floor Plan

SCALE: 1/4" = 1'-0"

Notes:

1. WALLS DESIGNATED WITH — — — — — — — — SHALL HAVE FIBERGLASS SOUND BATTS FULL HEIGHT OF WALL

2. ALL WALLS, UNLESS OTHER WISE DESIGNATED, SHALL EXTEND UP TO HEIGHT OF +10'-0"

BHM

Bracke Hayes Miller Mahon, Architec

1465 41st Stree
Moline, Illinoi
309.762.0511

1315 East 11th
Davenport, Io
563.323.8484

NEW FIRE STATION
COLONA FIRE DEPARTMENT

Copyright

Project No.

A.

of

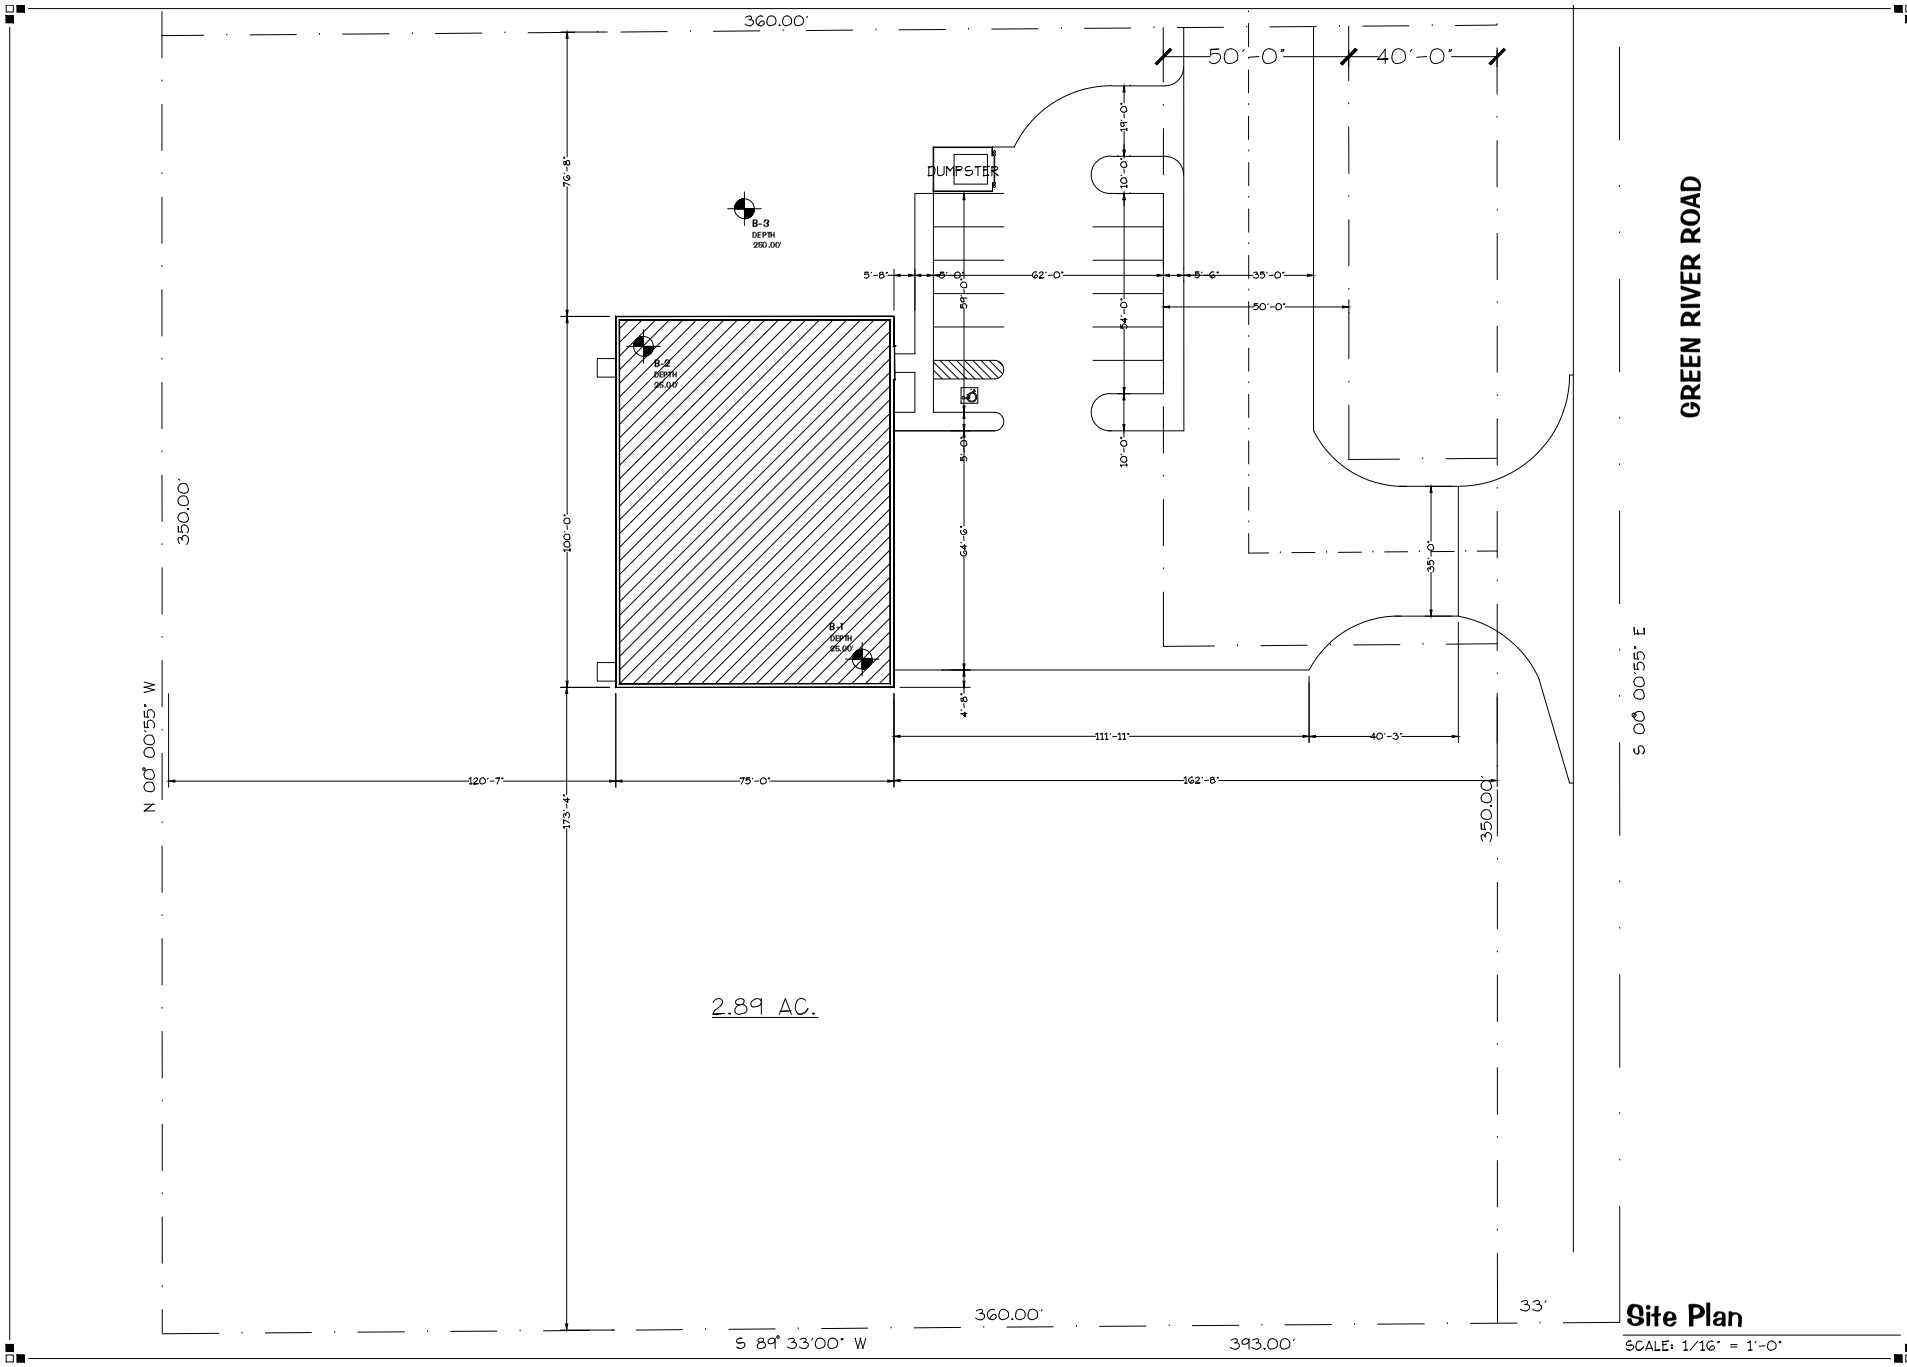

Site Plan

SCALE: 1/16" = 1'-0"

BHM

Bracke
Hayes
Miller
Mahon,
Architects

1465 41st Street
Moline, Illinois 612
309.762.0511

1315 East 11th Street
Davenport, Iowa 52
563.323.8484

NEW FIRE STATION
COLONA FIRE DEPARTMENT
GREEN RIVER ROAD

February 16,

Copyright

Project No.

of