Appendix A: **Figures**

Location Map
Site Plan
Building Elevations
Preliminary Floor Plans

Environmental Assessment
Neenah-Menasha Fire & Rescue
City of Menasha

Proposed Fire Station Site

0 100 200 400 600 Feet

NEW STATION #36
NEENAH - MENASHA FIRE & RESCUE
CITY OF MENASHA WISCONSIN

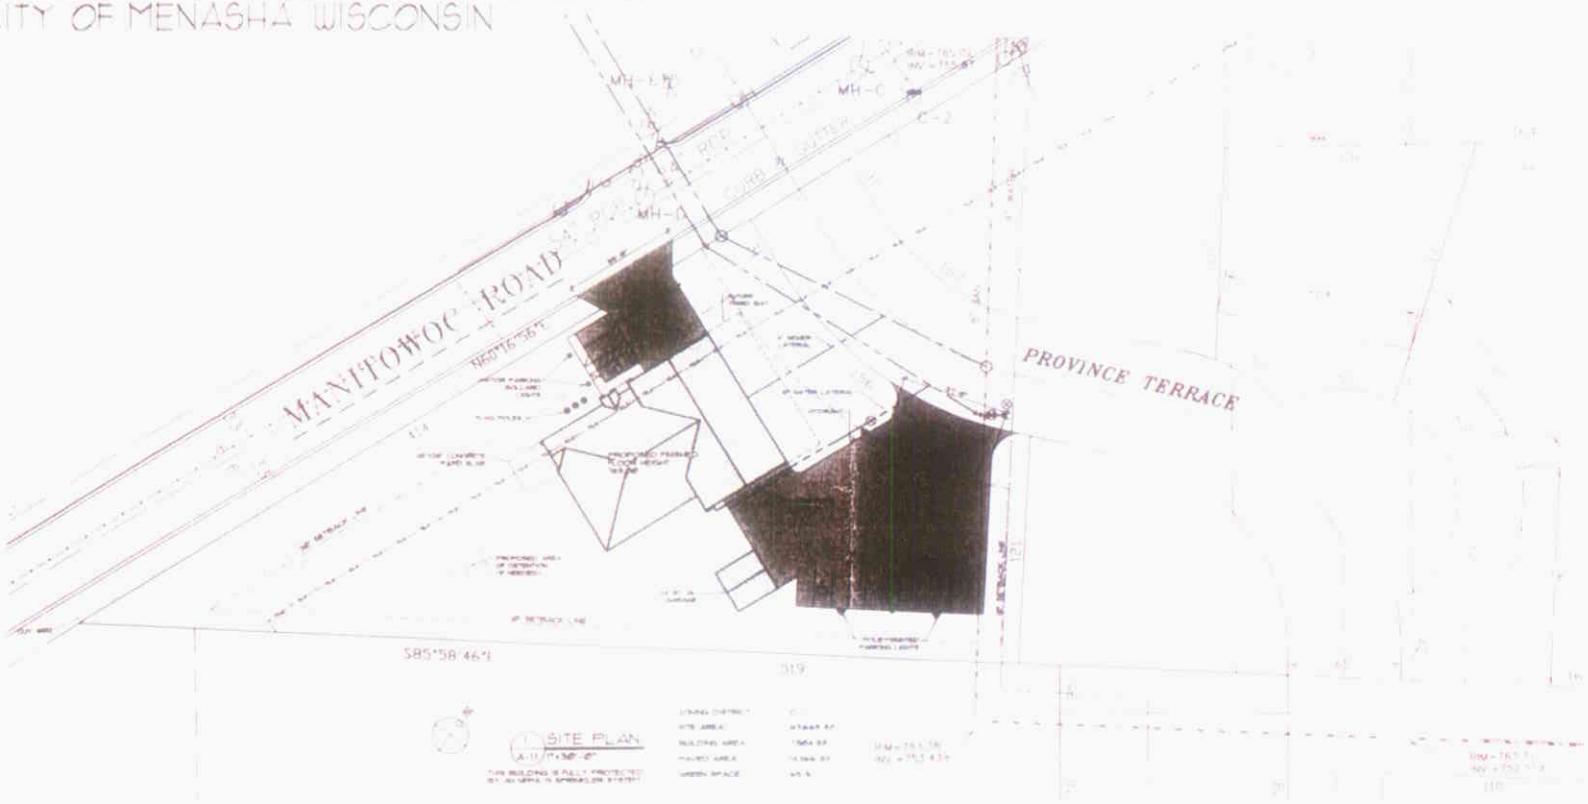

NOTE:
PROVINCE TERRACE EAST OF MANITOWOC ROAD HAS NOT YET BEEN DEDICATED BY THE CITY OF MENASHA. THEREFORE THIS SITE PLAN IS SUBMITTED FOR CONCEPT ONLY. FINAL GRADING WILL BE DETERMINED AFTER THE STREET ROW IS DETERMINED.

PRELIMINARY
NOT FOR CONSTRUCTION

Martenson & Eisele, Inc.
Planning · Surveying · Engineering · Architecture
1777 Midway Road, Menasha, WI 54952
Phone (920) 731-0381 Fax (920) 733-6379
www.martenson-eisele.com
info@martenson-eisele.com

DRAWN BY	DESCRIBED	APPROVED
NO.	DATE	REVISION

NEW FIRE STATION #36
NEENAH, MENASHA FIRE RESCUE

MENASHA, WISCONSIN

SCALE	DATE
1" = 50'-0"	5-16-01

PROJECT NUMBER
218.096

SCHEMATIC
SITE PLAN

DRAWING NO.
A-1.0

1 WEST ELEVATION

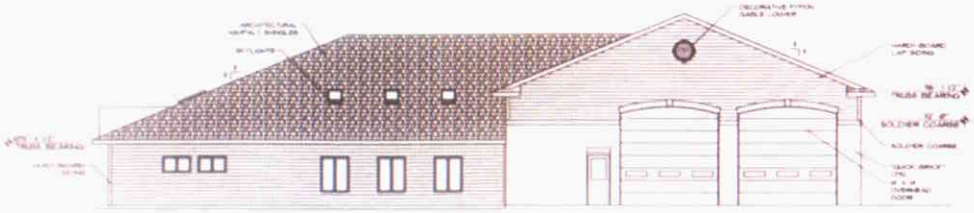

2 EAST ELEVATION

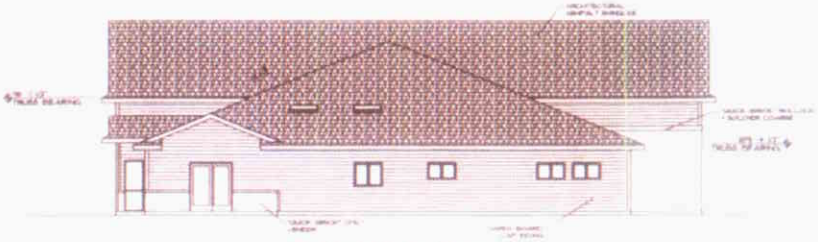

3 SOUTH ELEVATION

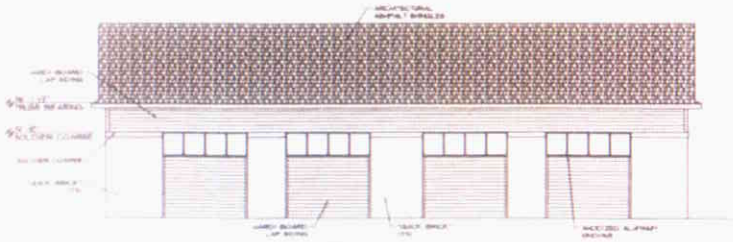

4 NORTH ELEVATION

PRELIMINARY
NOT FOR CONSTRUCTION

Martenson & Eisele, I
Planning Surveying Engineering Archite
13th Midway Road, Menasha, WI 54952
Phone (920) 751-4180 Fax (920) 751-4187
www.martenson-eisele.com
info@martenson-eisele.com

DRAWN BY LT	CHECKED	APPROVED
NO.	DATE	REVISION

NEW FIRE STATION #36
NEENAH, MENASHA FIRE RESCUE

MENASHA, WISCONSIN

SCALE	DATE
1/8"=1'-0"	3-26-01

PROJECT NUMBER
[illegible]

SCHEMATIC BUILDING ELEVATIONS

DRAWING NO
A-4.1

OPTIONAL EXTERIOR ELEVATIONS

1 WEST ELEVATION
A-4.1 1/8" = 1'-0"

2 EAST ELEVATION
A-4.1

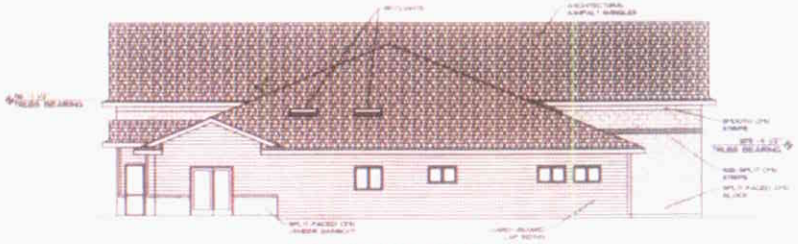

3 SOUTH ELEVATION
A-4.1 1/8" = 1'-0"

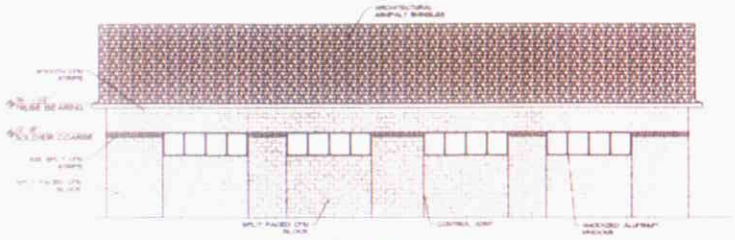

4 NORTH ELEVATION
A-4.1 1/8" = 1'-0"

PRELIMINARY
NOT FOR CONSTRUCTION

Martenson & Eisele, I
Planning Surveying Engineering Archit
1377 Midway Road, Menasha, WI 54952
Phone (920) 731-4381 Fax (920) 731-87
www.martenson-eisele.com
info@martenson-eisele.com

NO	DATE	REVISION	CHECKED	APPROVED

DRAWN BY MT

NEW FIRE STATION #36
NEENAH, MENASHA FIRE RESCUE

MENASHA, WISCONSIN

SCALE	DATE
1/8" = 1'-0"	9-16-05

PROJECT NUMBER
210-096

OPTIONAL SCHEMATIC BUILDING ELEVATIONS

DRAWING NO
A-4.1

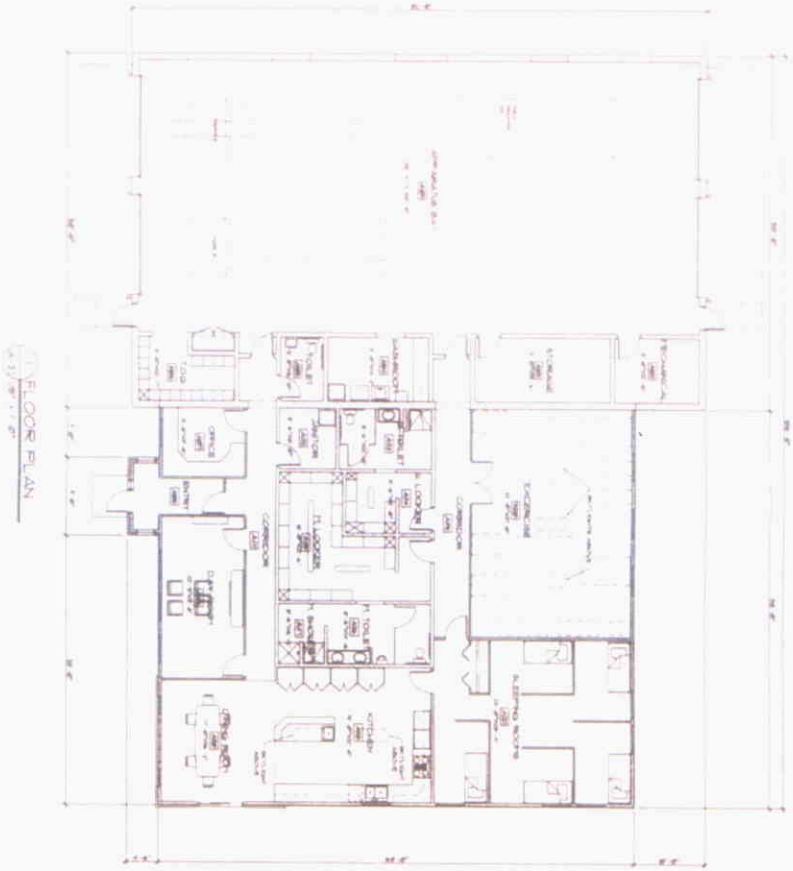

PRELIMINARY
NOT FOR CONSTRUCTION

DRAWING NO. A-3.1

SCHEMATIC DESIGN FLOOR PLAN

SCALE 1/8" = 1'-0"

DATE

PROJECT NUMBER

NEW FIRE STATION #36
NEENAH, MENASHA FIRE RESCUE

MENASHA, WISCONSIN

DRAWN BY	CHECKED	APPROVED
MT		

NO.	DATE	REVISION

Martenson & Eisele, I
Planning · Surveying · Engineering · Archite
1377 Midway Road, Menasha, WI 54952
Phone (920) 731-6381 Fax (920) 731-8578
www.martenson-eisele.com
info@martenson-eisele.com