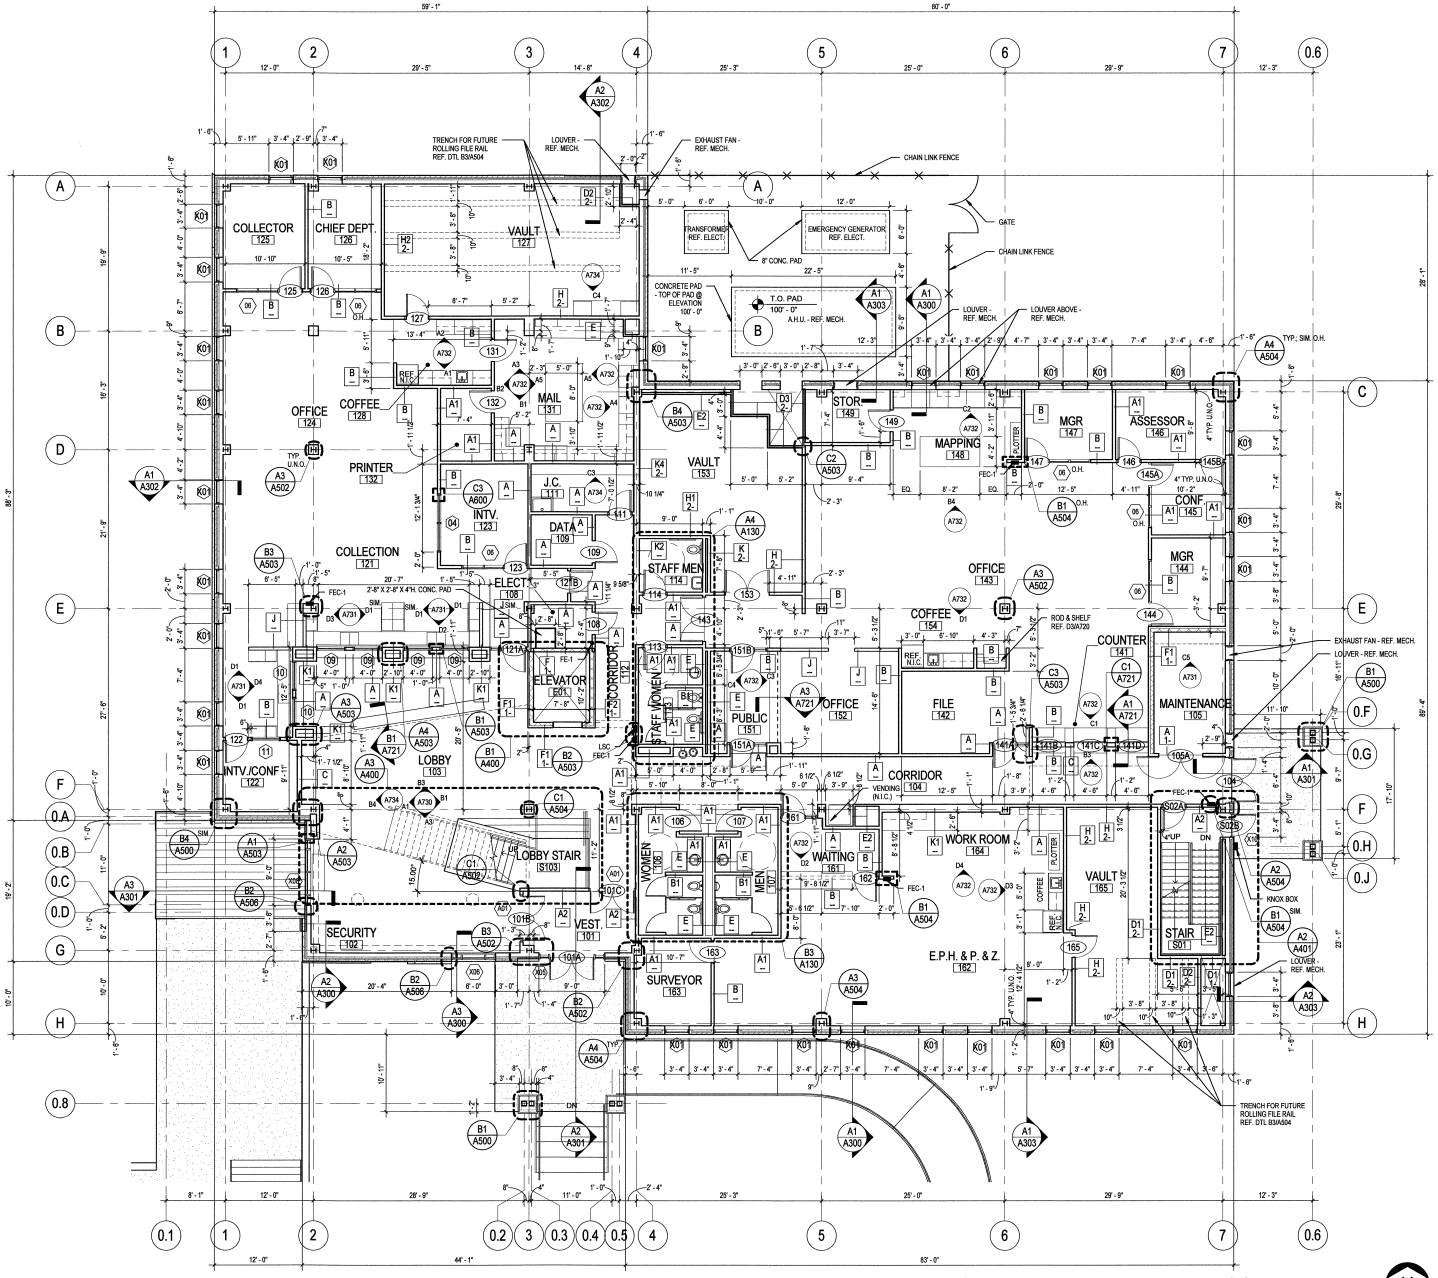

FIRST LEVEL FLOOR PLAN **A1**

1/8" = 1'-0"

NORTH

GENERAL NOTES:

1. REFERENCE SHEET G100 FOR PARTITION TYPES. SEE KEY BELOW.
2. REFERENCE SHEETS A601 FOR DOOR AND WINDOW TYPES.
3. REFERENCE SHEETS A700 AND A710 - A712 FOR FLOOR FINISH PATTERNS AND ROOM FINISH SCHEDULE.
4. ALL EXTERIOR OPENING DIMENSIONS ARE NOMINAL MASONRY OPENING SIZE.
5. ALL PARTITIONS TO BE TYPE A UNLESS NOTED OTHERWISE.
6. PROVIDE PROJECTION CORNER REVGA TRIM AT EXTERIOR CORNER OF GYP. BD. IN LOBBY ROOMS 103 & 203.

PARTITION SYMBOL KEY

PARTITION TYPE
SECURITY TYPE
FIRE TYPE (REF. G100)

FIRE EXTINGUISHER

FE-1	wall bracket - class A, B, & C fires
FEC-1	semi-recessed cabinet - class A, B, & C fires
LSC	semi-recessed cabinet with life safety equipment

50291.00

WARREN COUNTY ADMINISTRATION BUILDING

Intersection of Hwy 47 & Mockingbird Ln.
Warrenton, Warren County, MO 63383

TREANOR ARCHITECTS P.A.
Wheeling Station Plaza, Bldg. B
1411 Wheeling Station Road, Suite 102
St. Louis, MO 63122
Phone: 314.894.0001
Fax: 314.894.5065
www.treanorarchitects.com
Treanor Architects of Illinois, P.C.
Missouri Certificate of Authority #: A2009030447

STATE OF MISSOURI — SHARON K. SCHMITZ — NUMBER A-2006022728 — ARCHITECT

Sharon Schmitz - Architect
Lic. #: 2006022728

REVISIONS

ID	DATE	COMMENT

Rel. Date: 08/16/10

FIRST LEVEL FLOOR PLAN

A101

(C) 2010 Treanor Architects, P.A.

DATE PRINTED: 8/13/2010 5:03:38 PM
FILE PATH: D:\Revit Projects\Government Building\g_100113_CER(Recovery).rvt

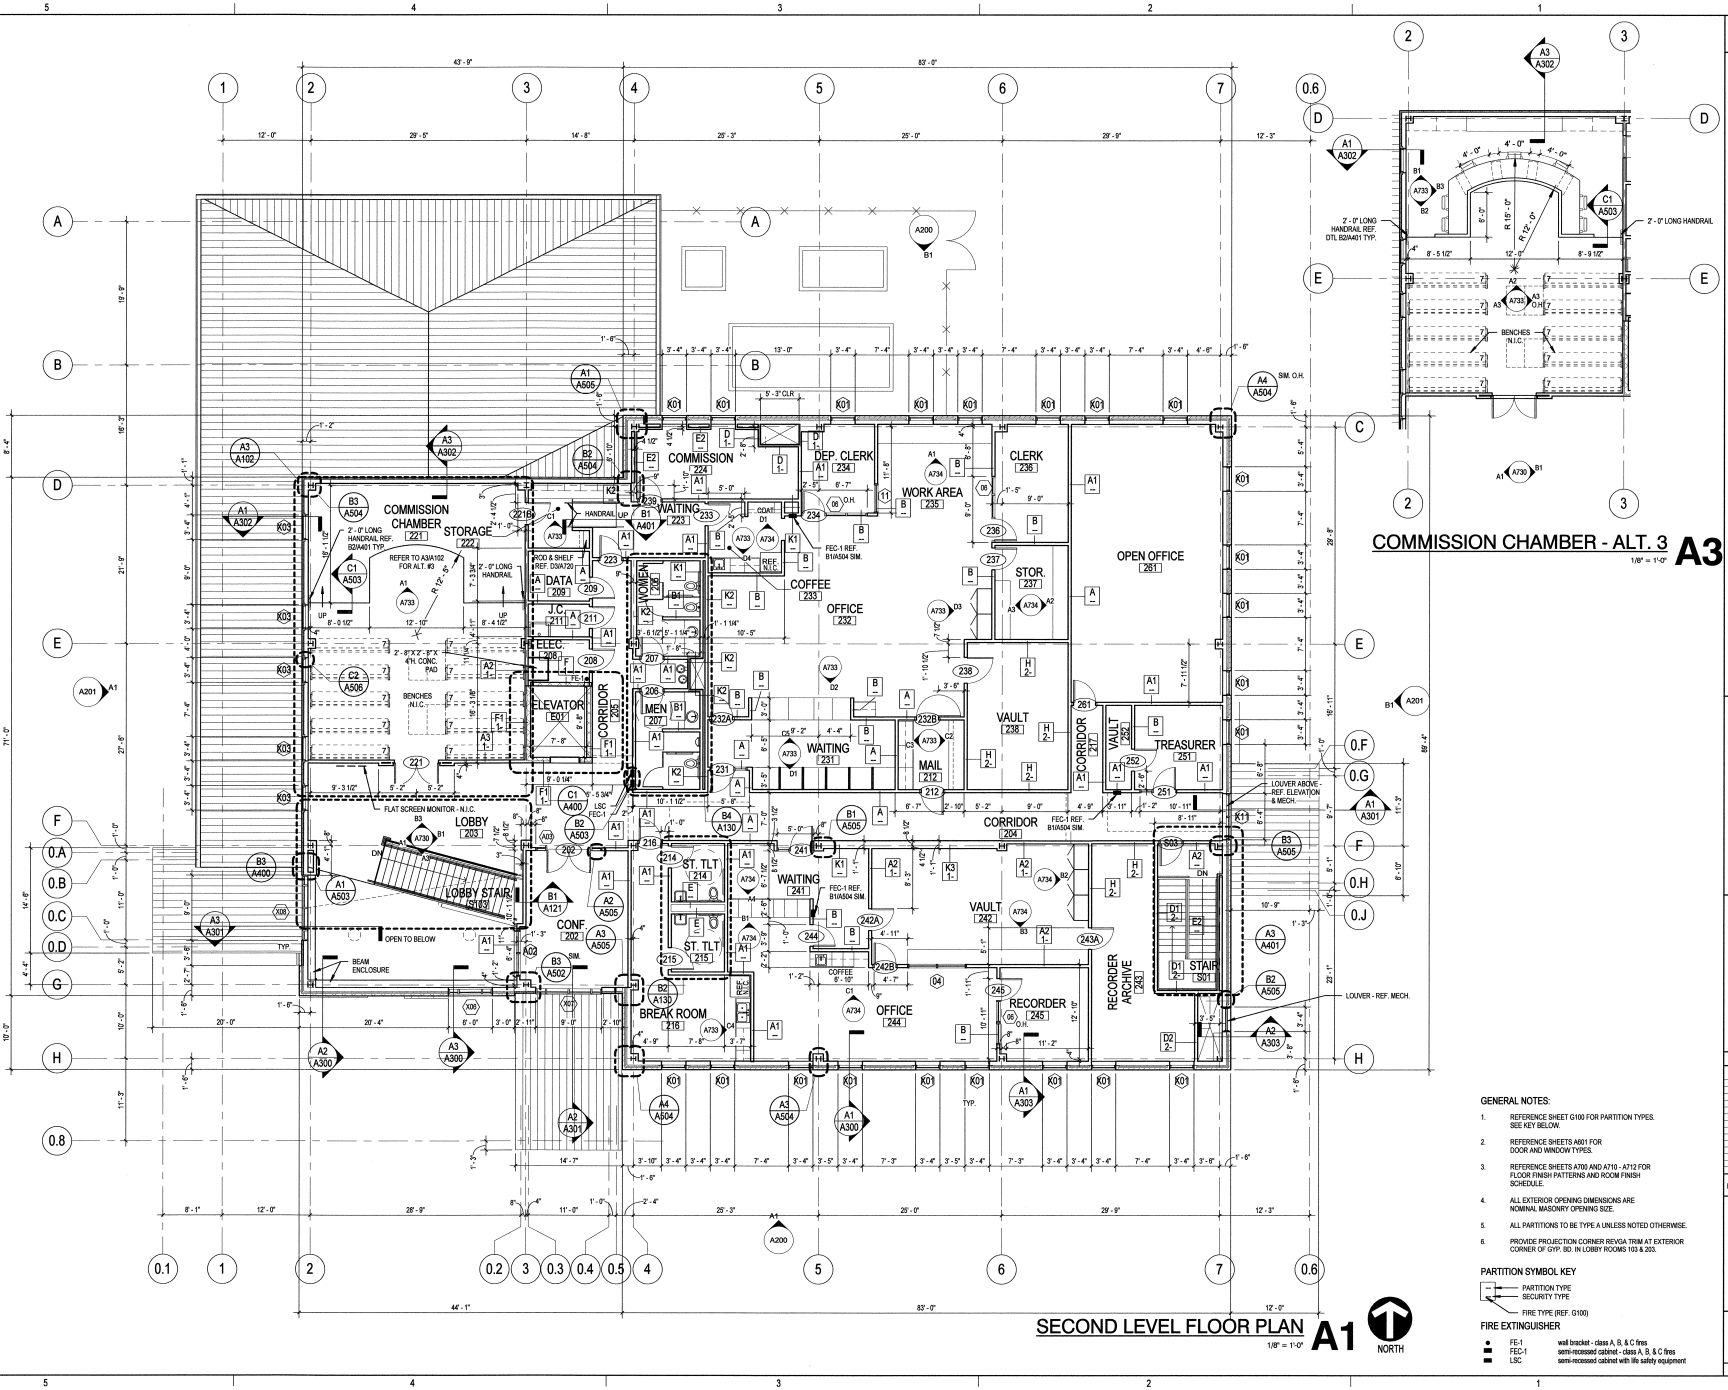

GENERAL NOTES:

1. REFERENCE SHEET G100 FOR PARTITION TYPES. SEE KEY BELOW.
2. REFERENCE SHEETS A601 FOR DOOR AND WINDOW TYPES.
3. REFERENCE SHEETS A700 AND A710 - A712 FOR FLOOR FINISH PATTERNS AND ROOM FINISH SCHEDULE.
4. ALL EXTERIOR OPENING DIMENSIONS ARE NOMINAL MASONRY OPENING SIZE.
5. ALL PARTITIONS TO BE TYPE A UNLESS NOTED OTHERWISE.
6. PROVIDE PROJECTION CORNER REVGA TRIM AT EXTERIOR CORNER OF CITY. BD. IN LOBBY ROOMS 103 & 203.

PARTITION SYMBOL KEY

PARTITION TYPE
SECURITY TYPE
FIRE TYPE (REF. G100)

FIRE EXTINGUISHER

- FE-1 wall bracket - class A, B, & C fires
- FEC-1 semi-recessed cabinet - class A, B, & C fires
- LSC semi-recessed cabinet with life safety equipment

50291.00

WARREN COUNTY ADMINISTRATION BUILDING

Intersection of Hwy 47 & Mockingbird Ln.
Warrenton, Warren County, MO 63383

TREANOR ARCHITECTS P.A.
Kirkwood Station Plaza, Bldg. B
130 S. Bemiston Ave., Suite 102
St. Louis, MO 63122
Phone: 314.966.2021
Fax: 314.984.8380
www.treanorarchitects.com
Treanor Architects P.A. - Firm #
Missouri Certificate of Authority #: A2009030447

STATE OF MISSOURI
SHARON M. SCHMITZ
NUMBER A-2006022728
ARCHITECT

Sharon Schmitz - Architect
Lic. #: 2006022728

REVISIONS

ID	DATE	COMMENT

Rel. Date: 08/16/10

SECOND LEVEL FLOOR PLAN

A102

© 2010 Treanor Architects, P.A.

DATE PRINTED: 8/13/2010 5:03:59 PM
FILE PATH: D:\Revit Projects\Government Building_100713_CER(Recovery).rvt

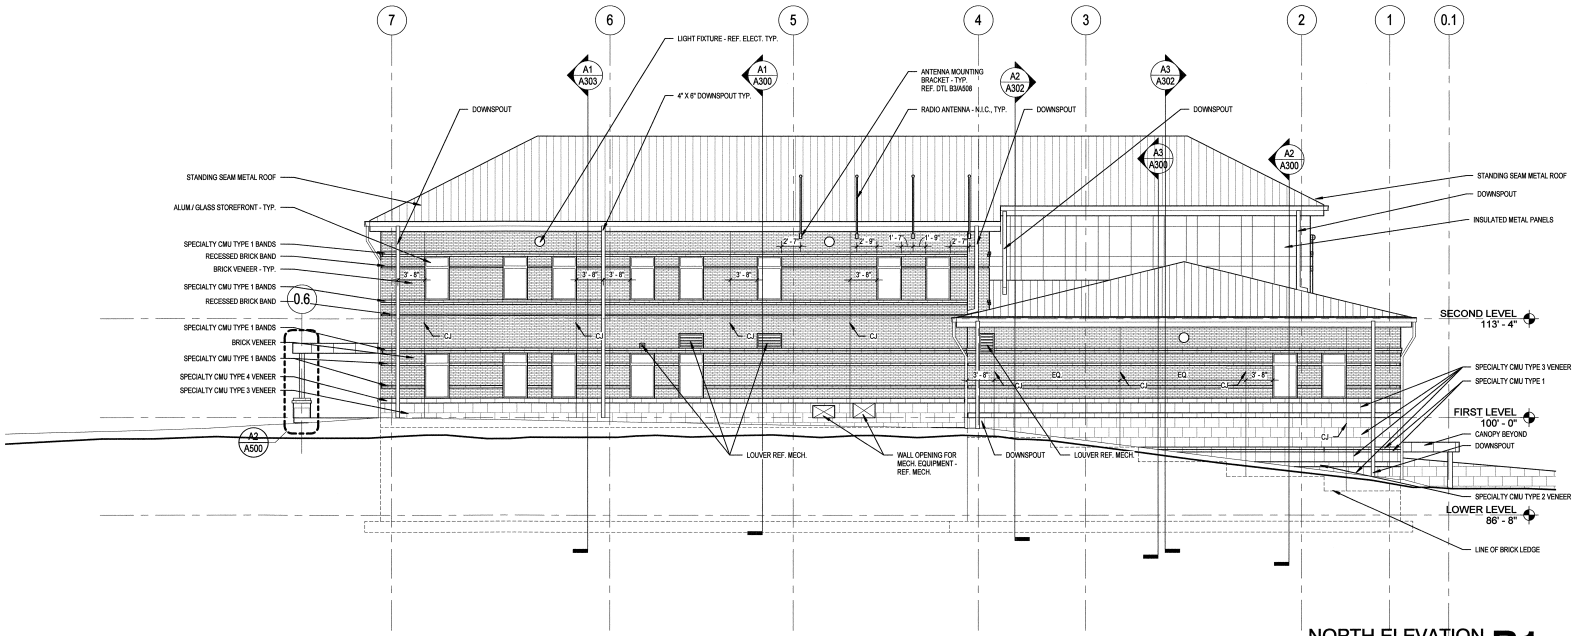

NORTH ELEVATION **B1**
1/8" = 1'-0"

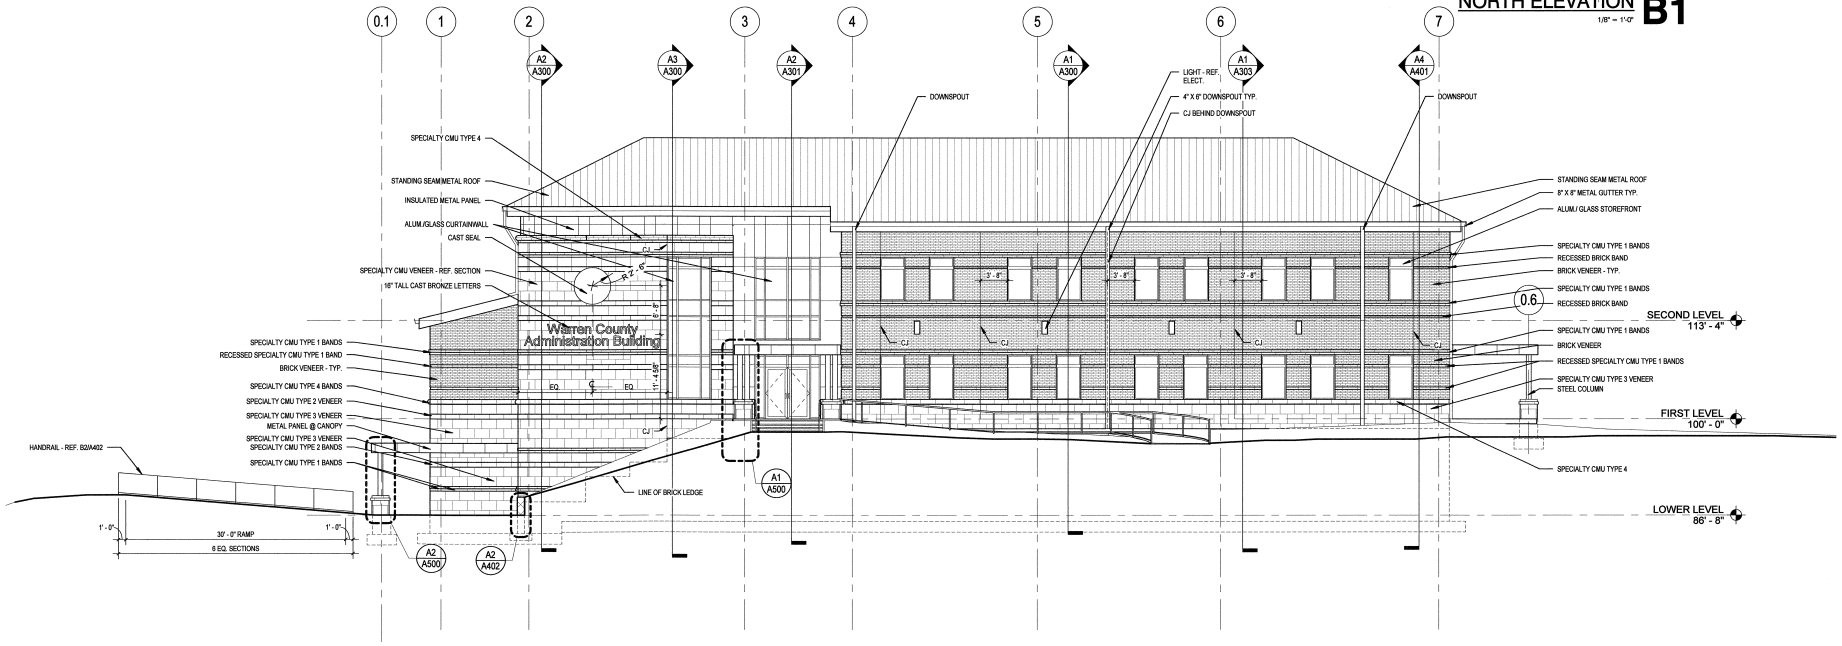

SOUTH ELEVATION **A1**
1/8" = 1'-0"

50291.00

WARREN COUNTY ADMINISTRATION BUILDING

Intersection of Hwy 47 & Mockingbird Ln.
Warrenton, Warren County, MO 63383

TREANOR ARCHITECTS P.A.
Kirkwood Station Plaza, Bldg. B
14 West Kirkwood Blvd., Suite 102
St. Louis, MO 63122
Office: 314.984.9001
Fax: 314.984.9085
www.treanorarchitects.com
Treanor Architects P.A.
Missouri Certificate of Authority #: A2006030447

STATE OF MISSOURI
SHARON M. SCHMITZ
NUMBER A-2006022728
8-16-10
ARCHITECT

Sharon Schmitz - Architect
Lic. # 2006022728

REVISIONS

ID	DATE	COMMENT

Rel. Date: 08/16/10

ELEVATIONS

A200

(C) 2010 Treanor Architects, P.A.

DATE PRINTED: 8/12/2010 5:39:48 PM
FILE PATH: D:\Revit Projects\Government Building\bg_100713_CER(Recovery).rvt

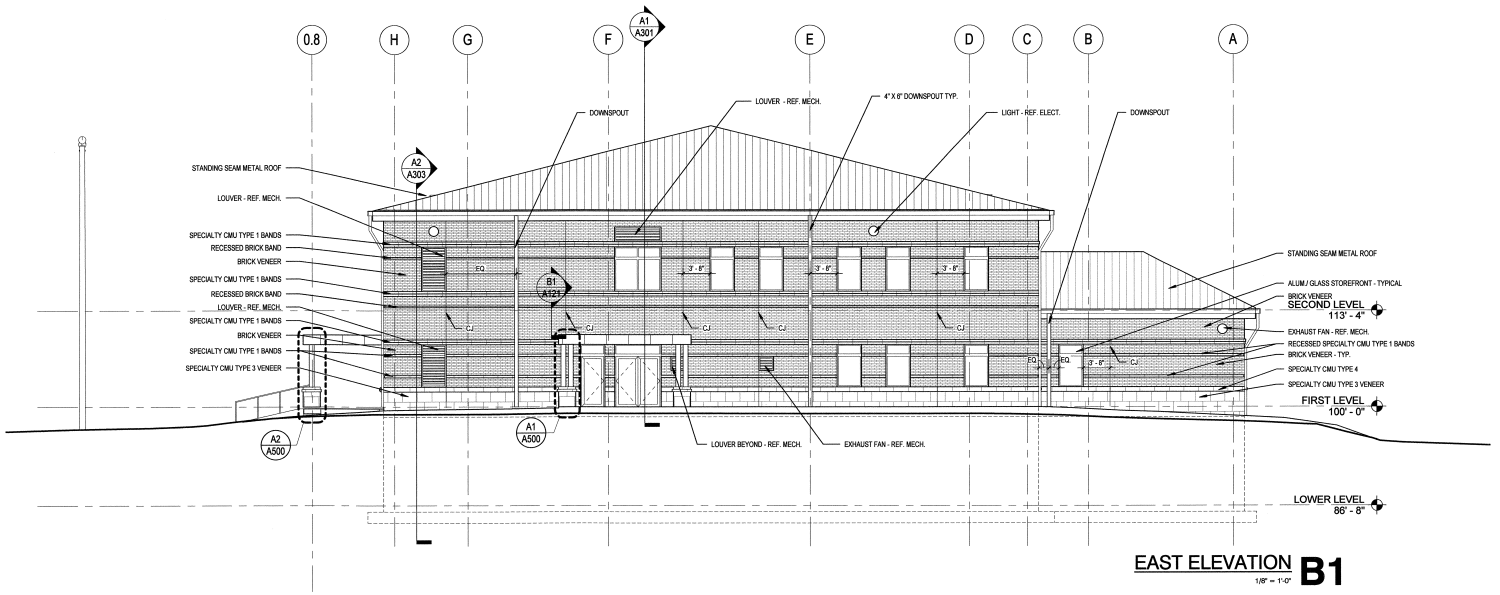

EAST ELEVATION **B1**

1/8" = 1'-0"

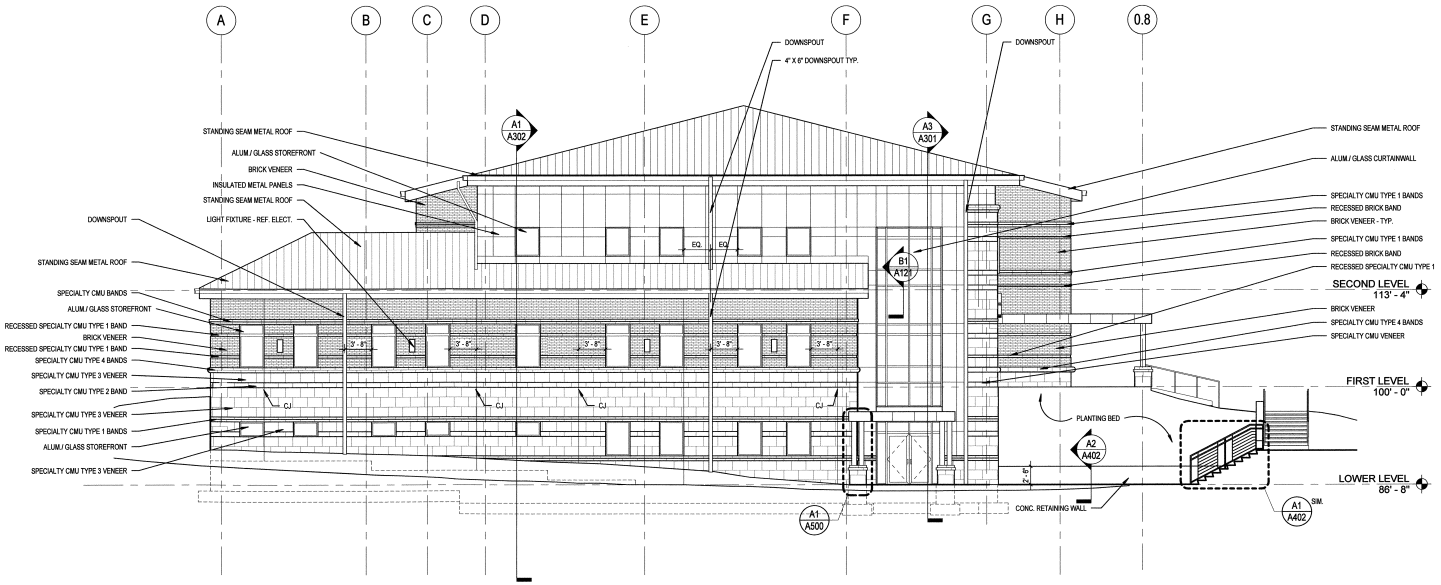

WEST ELEVATION **A1**

1/8" = 1'-0"

50291.00

WARREN COUNTY ADMINISTRATION BUILDING

Intersection of Hwy 47 & Mockingbird Ln.
Warrenton, Warren County, MO 63383

TREANOR ARCHITECTS P.A.
Kiher Building, Suite 102
1411 N. Station Plaza, Bldg. 102
St. Louis, MO 63122
Office: 314.894.5050
Fax: 314.894.5065
www.treanorarchitects.com
Treanor Architects P.A. - 2006002728
Missouri Certificate of Authority #: A2006030447

STATE OF MISSOURI
SHARON M. SCHMITZ
NUMBER A-2006022728
REGISTERED ARCHITECT

Sharon Schmitz - Architect
Lic. #: 2006022728

REVISIONS

ID	DATE	COMMENT

Rel. Date: 08/16/10

ELEVATIONS

A201

© 2010 Treanor Architects, P.A.

DATE PRINTED: 8/13/2010 8:16:08 AM
FILE PATH: D:\Revit Projects\Government Building\tg_100713_CENTRexcovery1.rvt