APPENDIX B
PROJECT DRAWINGS

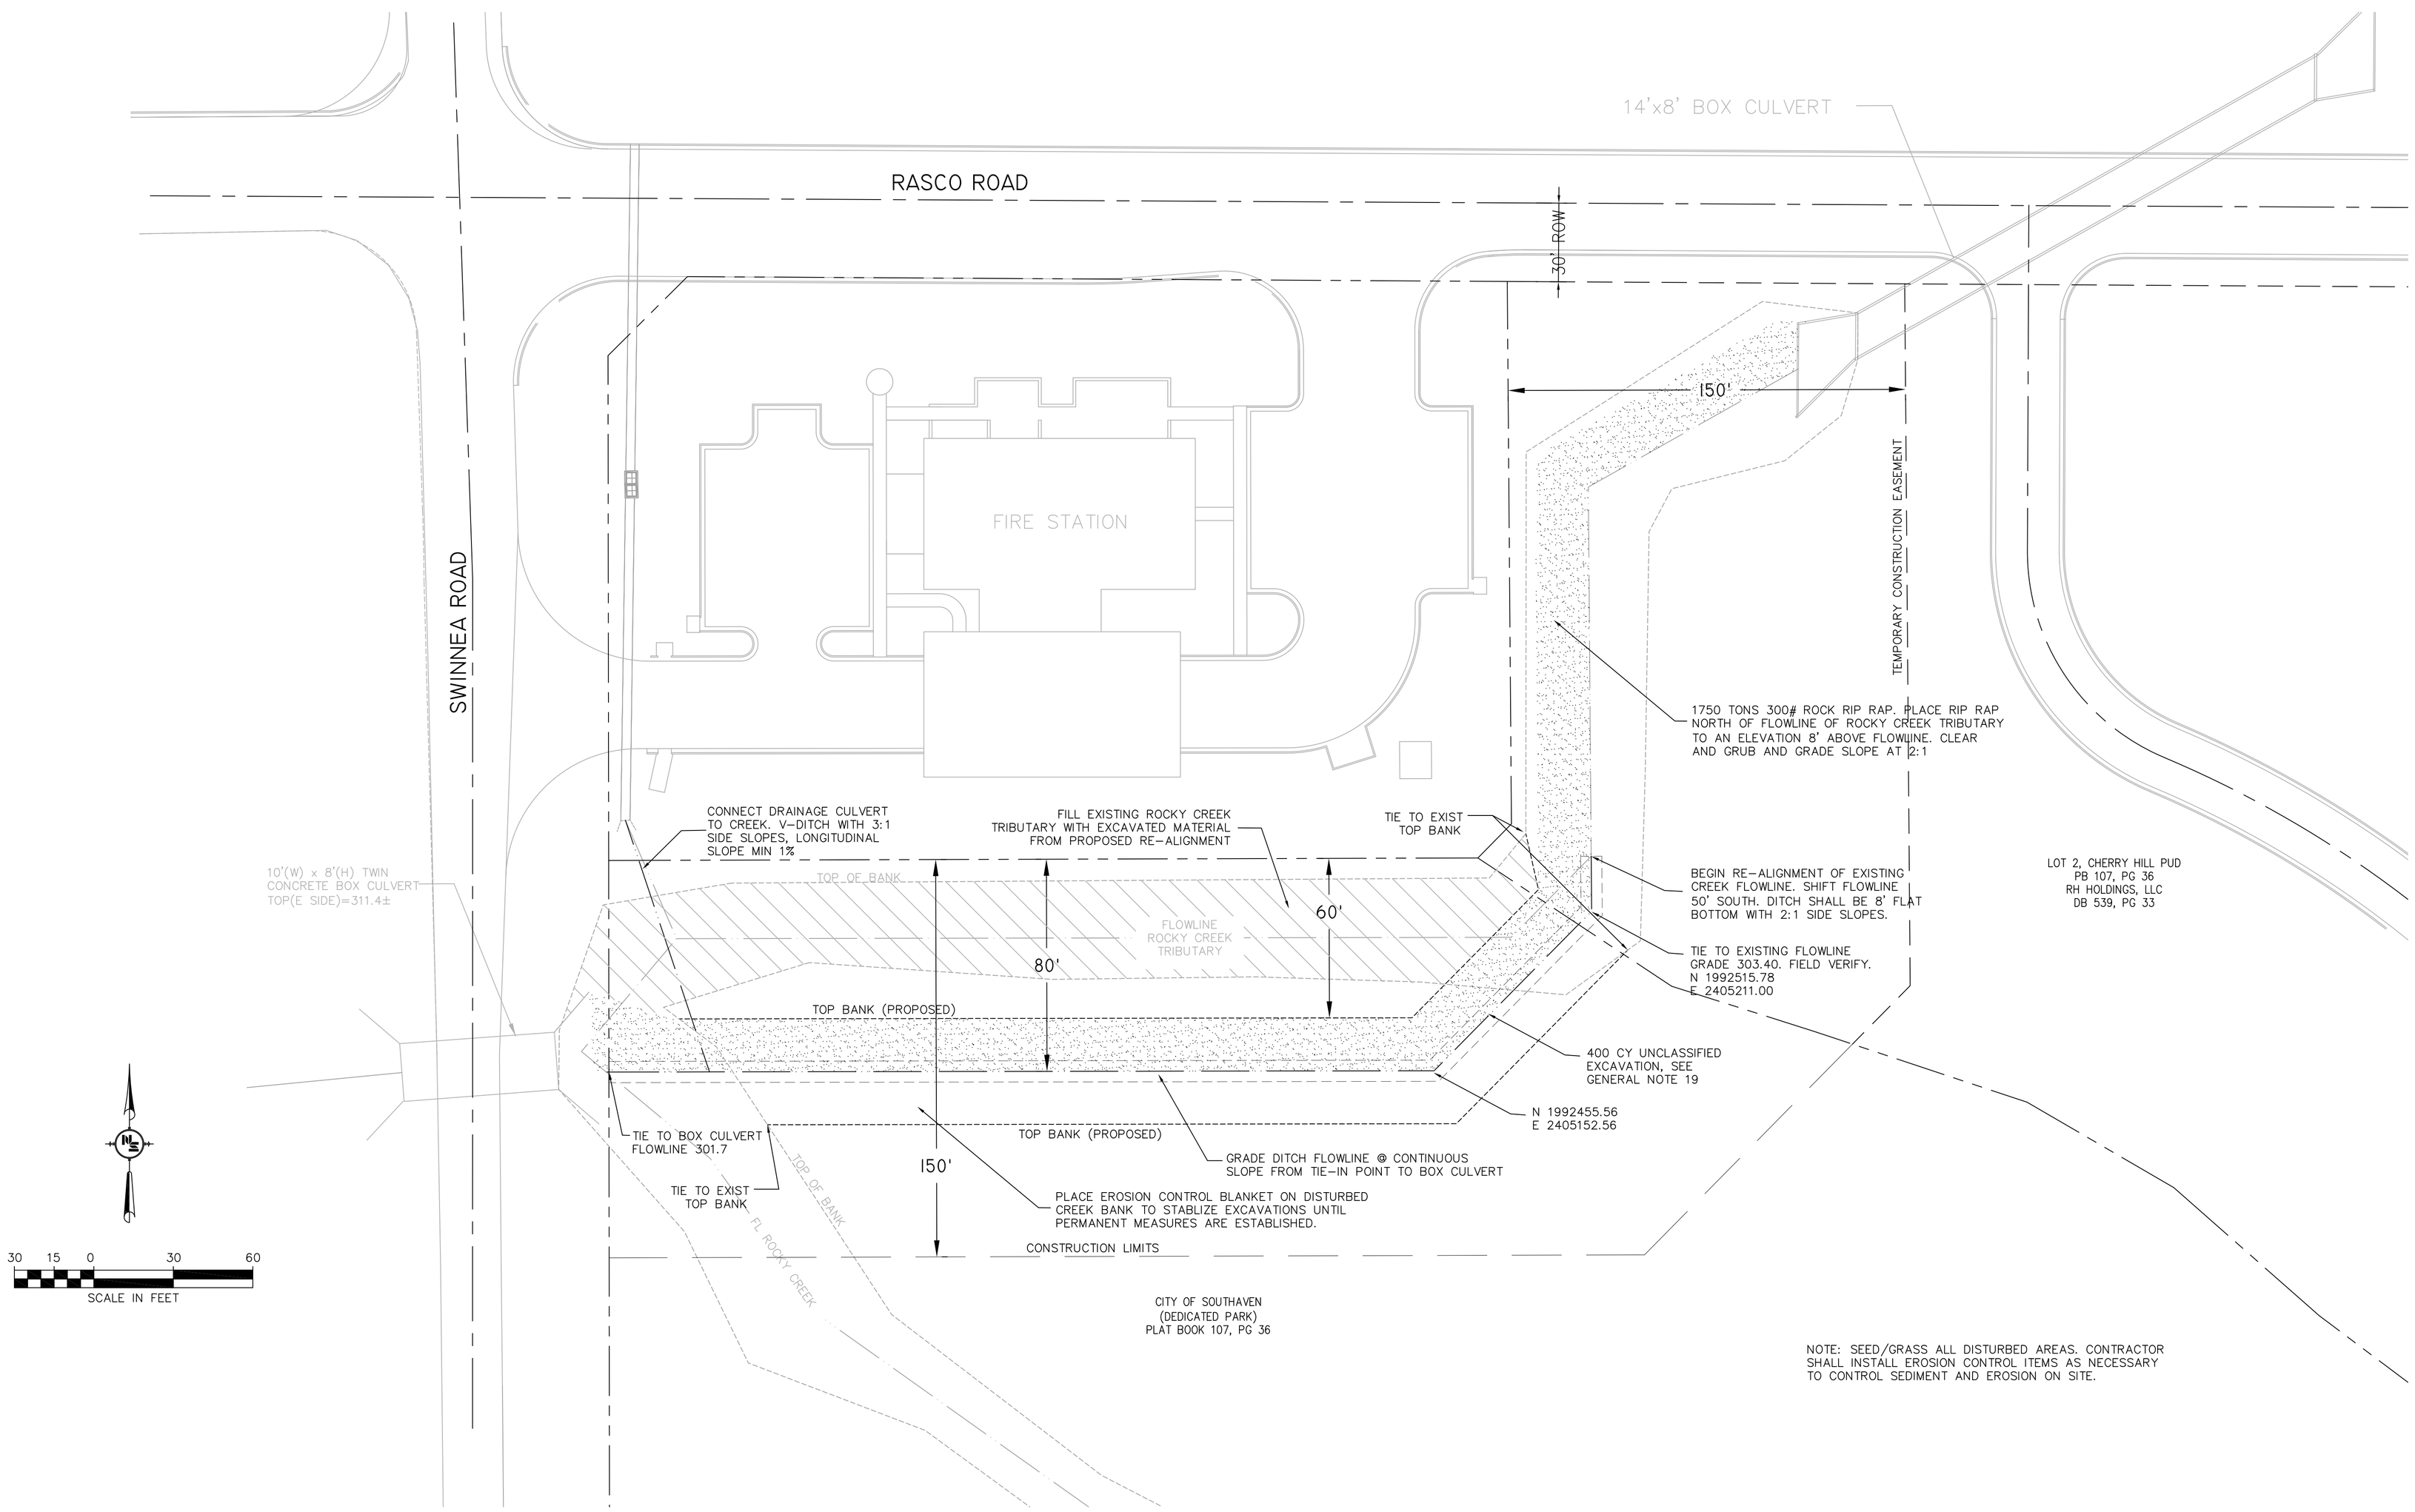

NOTE: SEED/GRASS ALL DISTURBED AREAS. CONTRACTOR SHALL INSTALL EROSION CONTROL ITEMS AS NECESSARY TO CONTROL SEDIMENT AND EROSION ON SITE.

NOTICE TO DRAWING HOLDER

NEEL-SCHAFFER, INC., HEREINAFTER REFERRED TO AS THE ENGINEER HAS PREPARED AND FURNISHED THIS DRAWING TO THE OWNER FOR USE ON THIS PROJECT ONLY. THIS DRAWING SHOULD NOT BE USED ON EXTENSIONS OF THIS PROJECT OR ON ANY OTHER PROJECT. ANY REUSE OF THIS DRAWING, WITHOUT WRITTEN VERIFICATION OR ADAPTATION BY THE ENGINEER, SHALL BE AT THE REUSER'S SOLE RISK AND THE REUSER SHALL INDEMNIFY AND HOLD HARMLESS THE ENGINEER FROM ALL CLAIMS, DAMAGES, LOSSES AND EXPENSES, INCLUDING ATTORNEY'S FEES ARISING OUT OF OR

REVISIONS		
	BY	DESCRIPTION

DRAWING INFORMATION	
N-S PROJECT NO.: 00.05845.010	
FILENAME:	
SCALE: N/A	
SURVEYED BY: N/A	
DSGN: JTR	DATE:
DRWN:	DATE:
CHKD:	DATE:
QA/QC:	DATE:

CITY OF SOUTHAVEN
DRAINAGE IMPROVEMENTS
AUTUMN WOODS SUBDIVISION

HAZARD MITIGATION GRANT NO. 1604-437

NEEL-SCHAFFER
Solutions you can build upon

DITCH BANK STABILIZATION
ROCKY CREEK TRIBUTARY

DRAWING NUMBER: C200

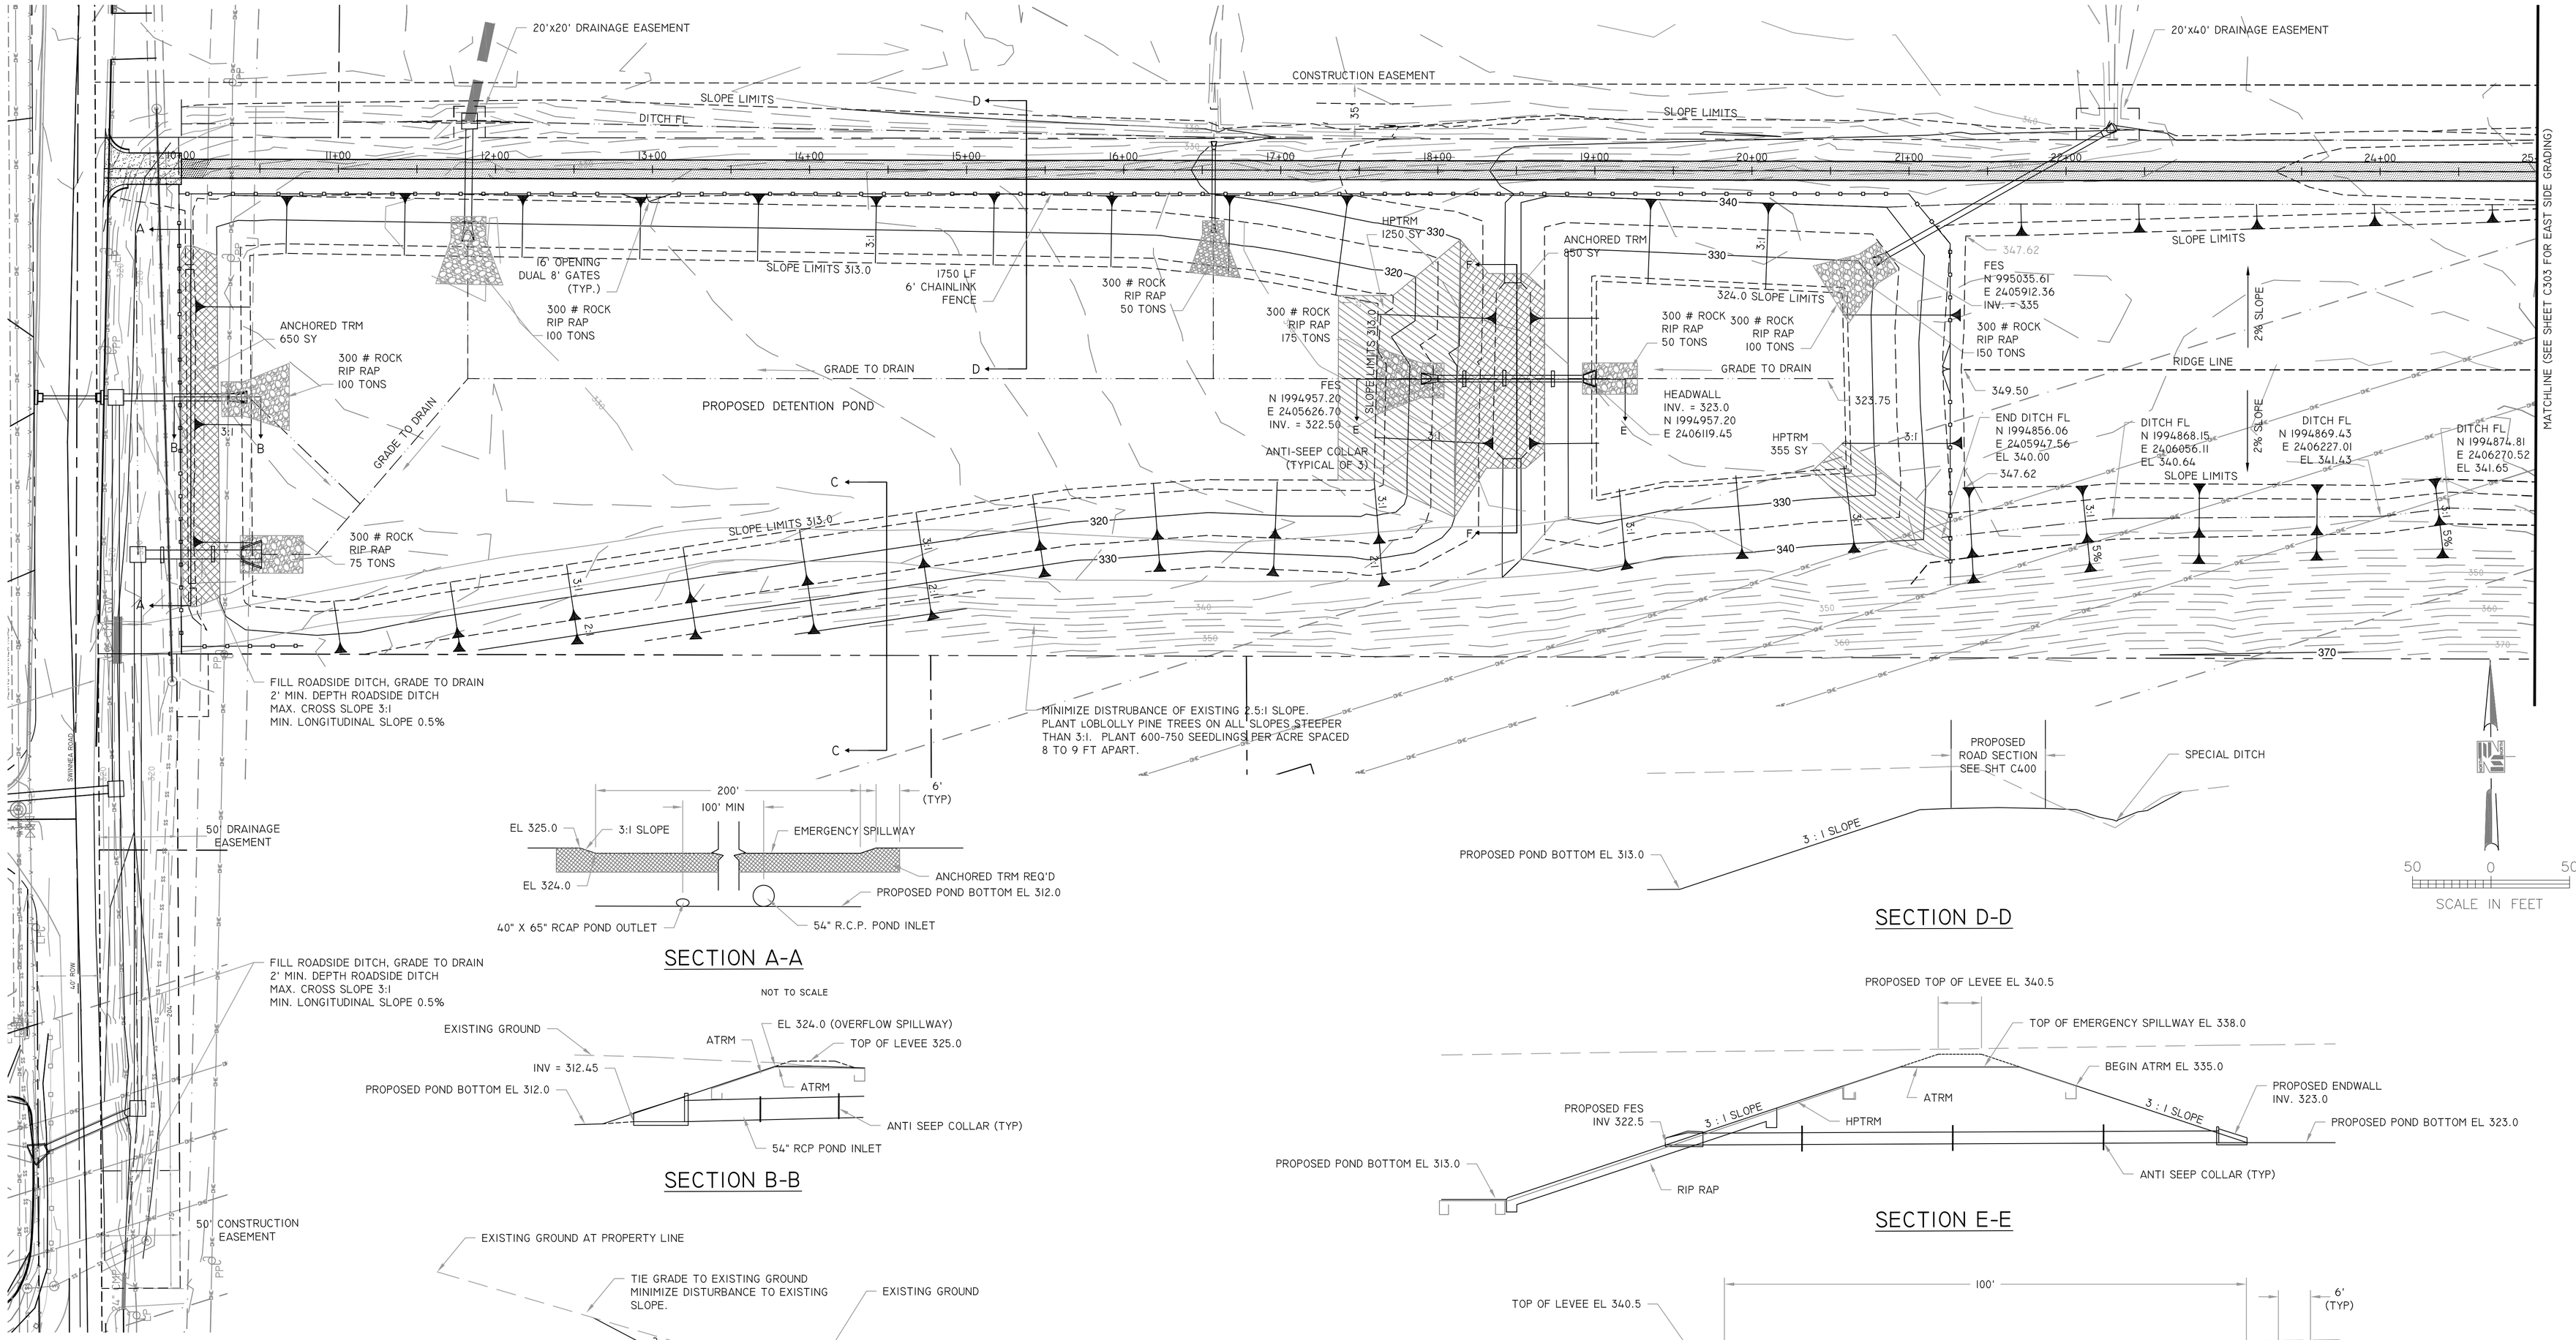

NOTICE TO DRAWING HOLDER

NEEL-SCHAFFER, INC., HEREINAFTER REFERRED TO AS THE ENGINEER HAS PREPARED AND FURNISHED THIS DRAWING TO THE OWNER FOR USE ON THIS PROJECT ONLY. THIS DRAWING SHOULD NOT BE USED ON EXTENSIONS OF THIS PROJECT OR ON ANY OTHER PROJECT. ANY REUSE OF THIS DRAWING, WITHOUT WRITTEN VERIFICATION OR ADAPTATION BY THE ENGINEER, SHALL BE AT THE REUSER'S SOLE RISK AND THE REUSER SHALL INDEMNIFY AND HOLD HARMLESS THE ENGINEER FROM ALL CLAIMS, DAMAGES, LOSSES AND EXPENSES, INCLUDING ATTORNEY'S FEES ARISING OUT OF OR

REVISIONS		
	BY	DESCRIPTION

DRAWING INFORMATION	
N-S PROJECT NO.: 00.05845.010	
FILENAME:	
SCALE: N/A	
SURVEYED BY: N/A	
DSGN: JTR	DATE:
DRWN:	DATE:
CHKD:	DATE:
QA/QC:	DATE:

CITY OF SOUTHAVEN
DRAINAGE IMPROVEMENTS
AUTUMN WOODS SUBDIVISION

HAZARD MITIGATION GRANT NO. 1604-437

NEEL-SCHAFFER
Solutions you can build upon

DETENTION POND GRADING
WEST SIDE

DRAWING NUMBER: C303

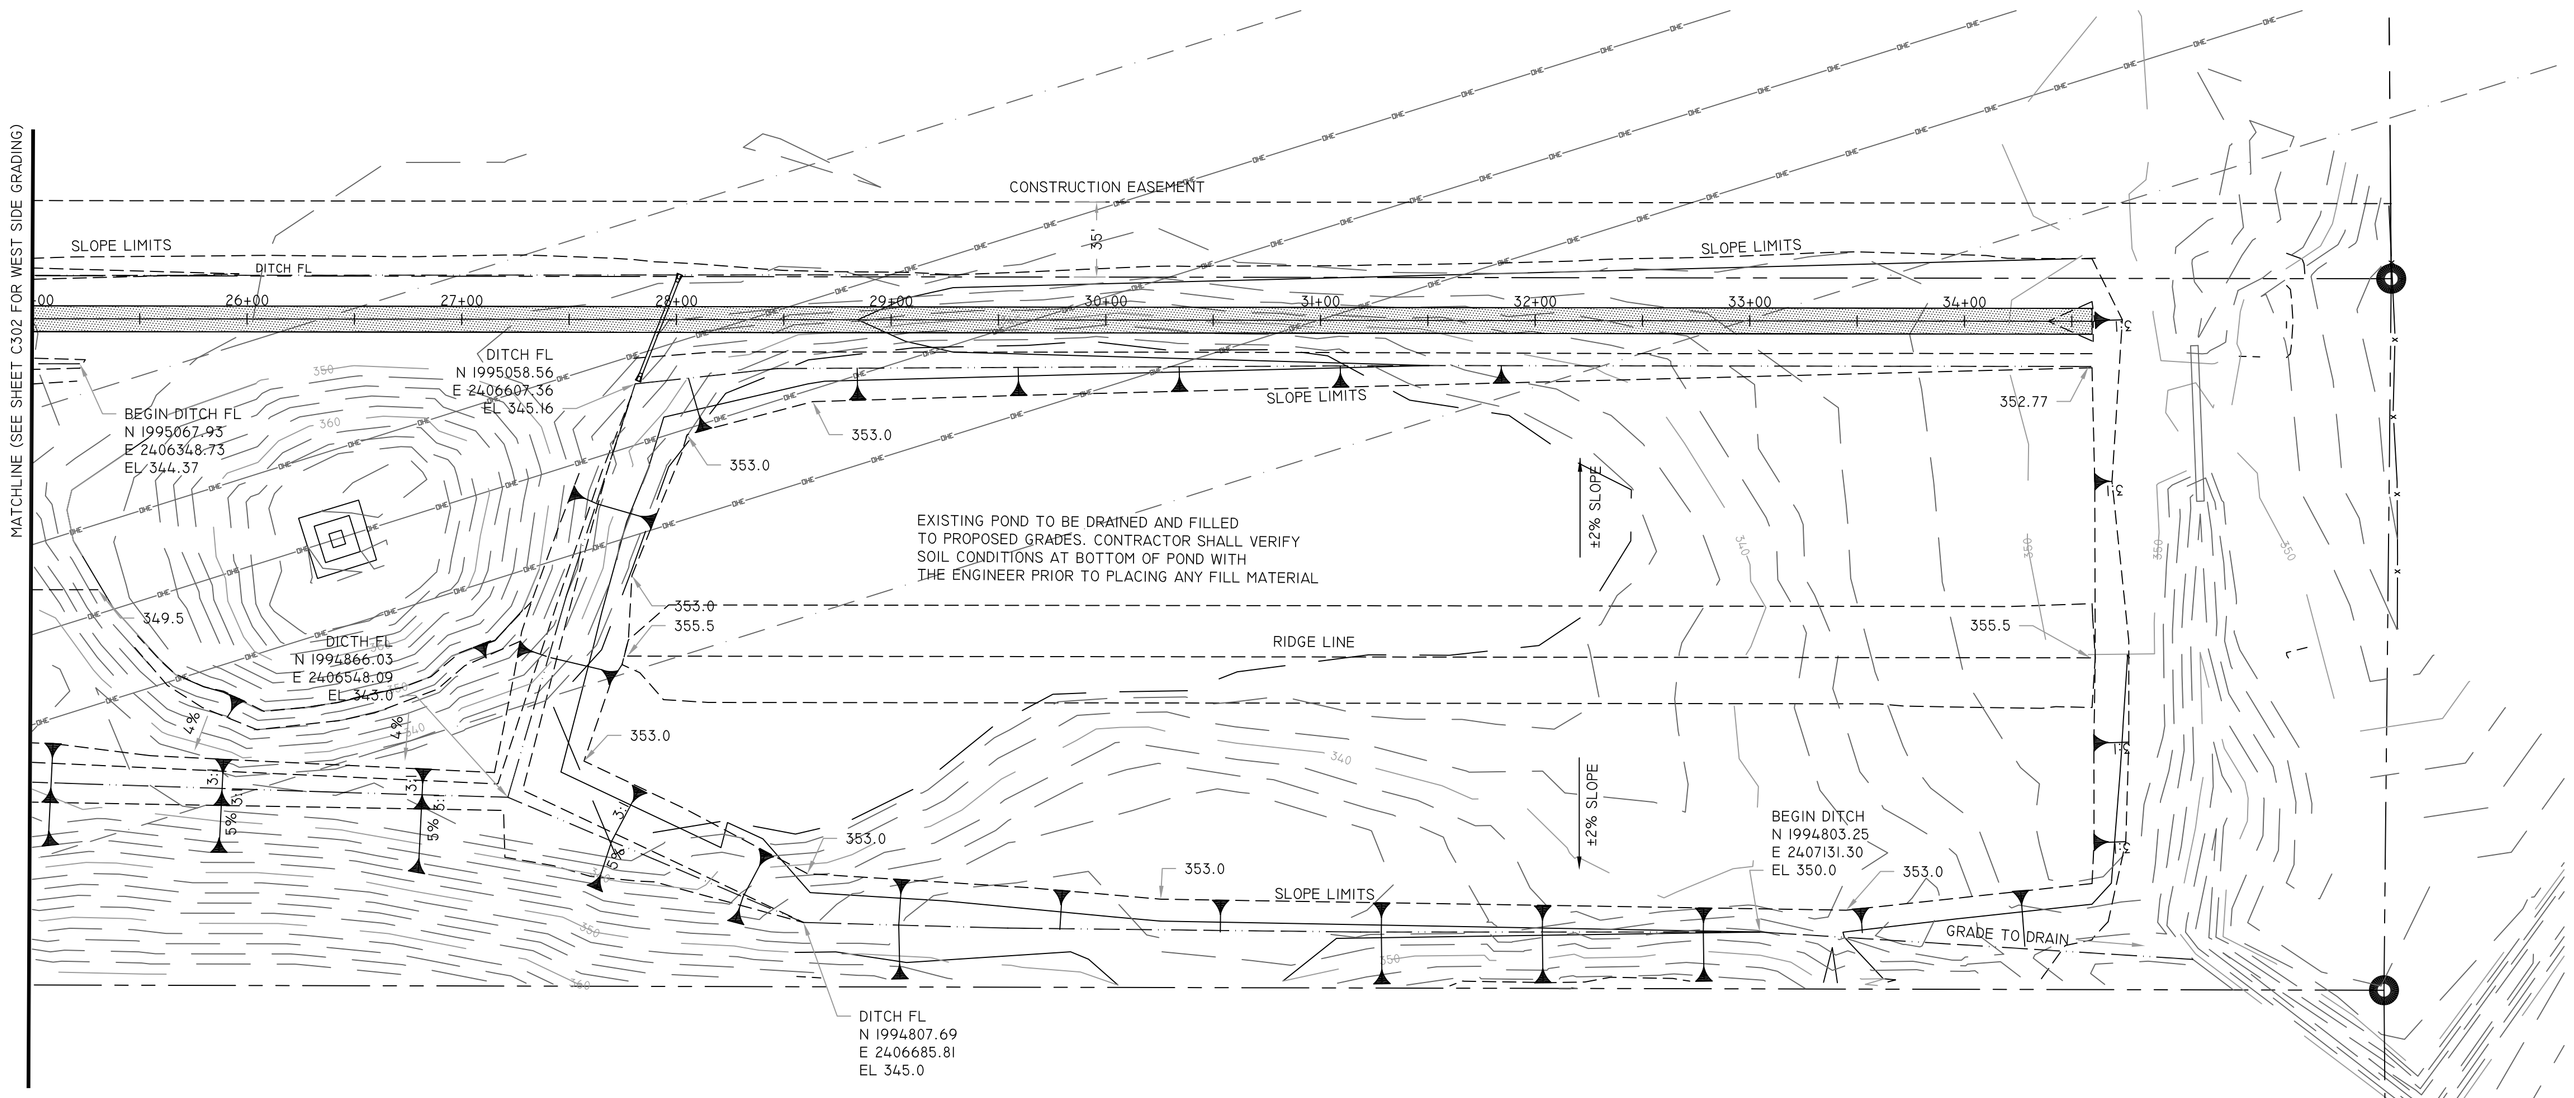

V-DITCH FLOWLINE
3:1 SIDE SLOPES

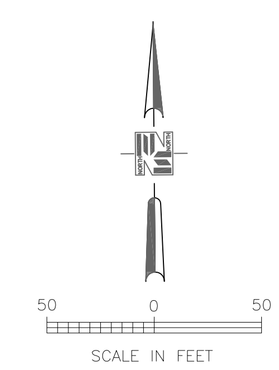

NOTICE TO DRAWING HOLDER

NEEL-SCHAFFER, INC., HEREINAFTER REFERRED TO AS THE ENGINEER HAS PREPARED AND FURNISHED THIS DRAWING TO THE OWNER FOR USE ON THIS PROJECT ONLY. THIS DRAWING SHOULD NOT BE USED ON EXTENSIONS OF THIS PROJECT OR ON ANY OTHER PROJECT. ANY REUSE OF THIS DRAWING, WITHOUT WRITTEN VERIFICATION OR ADAPTATION BY THE ENGINEER, SHALL BE AT THE REUSER'S SOLE RISK AND THE REUSER SHALL INDEMNIFY AND HOLD HARMLESS THE ENGINEER FROM ALL CLAIMS, DAMAGES, LOSSES AND EXPENSES, INCLUDING ATTORNEY'S FEES ARISING OUT OF OR

REVISIONS		
	BY	DESCRIPTION

DRAWING INFORMATION	
N-S PROJECT NO.: 00.05845.010	
FILENAME:	
SCALE: N/A	
SURVEYED BY: N/A	
DSGN: JTR	DATE:
DRWN:	DATE:
CHKD:	DATE:
QA/QC:	DATE:

CITY OF SOUTHAVEN
DRAINAGE IMPROVEMENTS
AUTUMN WOODS SUBDIVISION

HAZARD MITIGATION GRANT NO. 1604-437

NEEL-SCHAFFER
Solutions you can build upon

DETENTION POND GRADING
EAST SIDE

DRAWING NUMBER: C304

G:\Projects\50001\5845.010\Working Dwgs Mar2010\5845 pond layout.dwg, 6/16/2010 8:35:55 AM, PDF 36x24.pc3