Appendix A

Figures

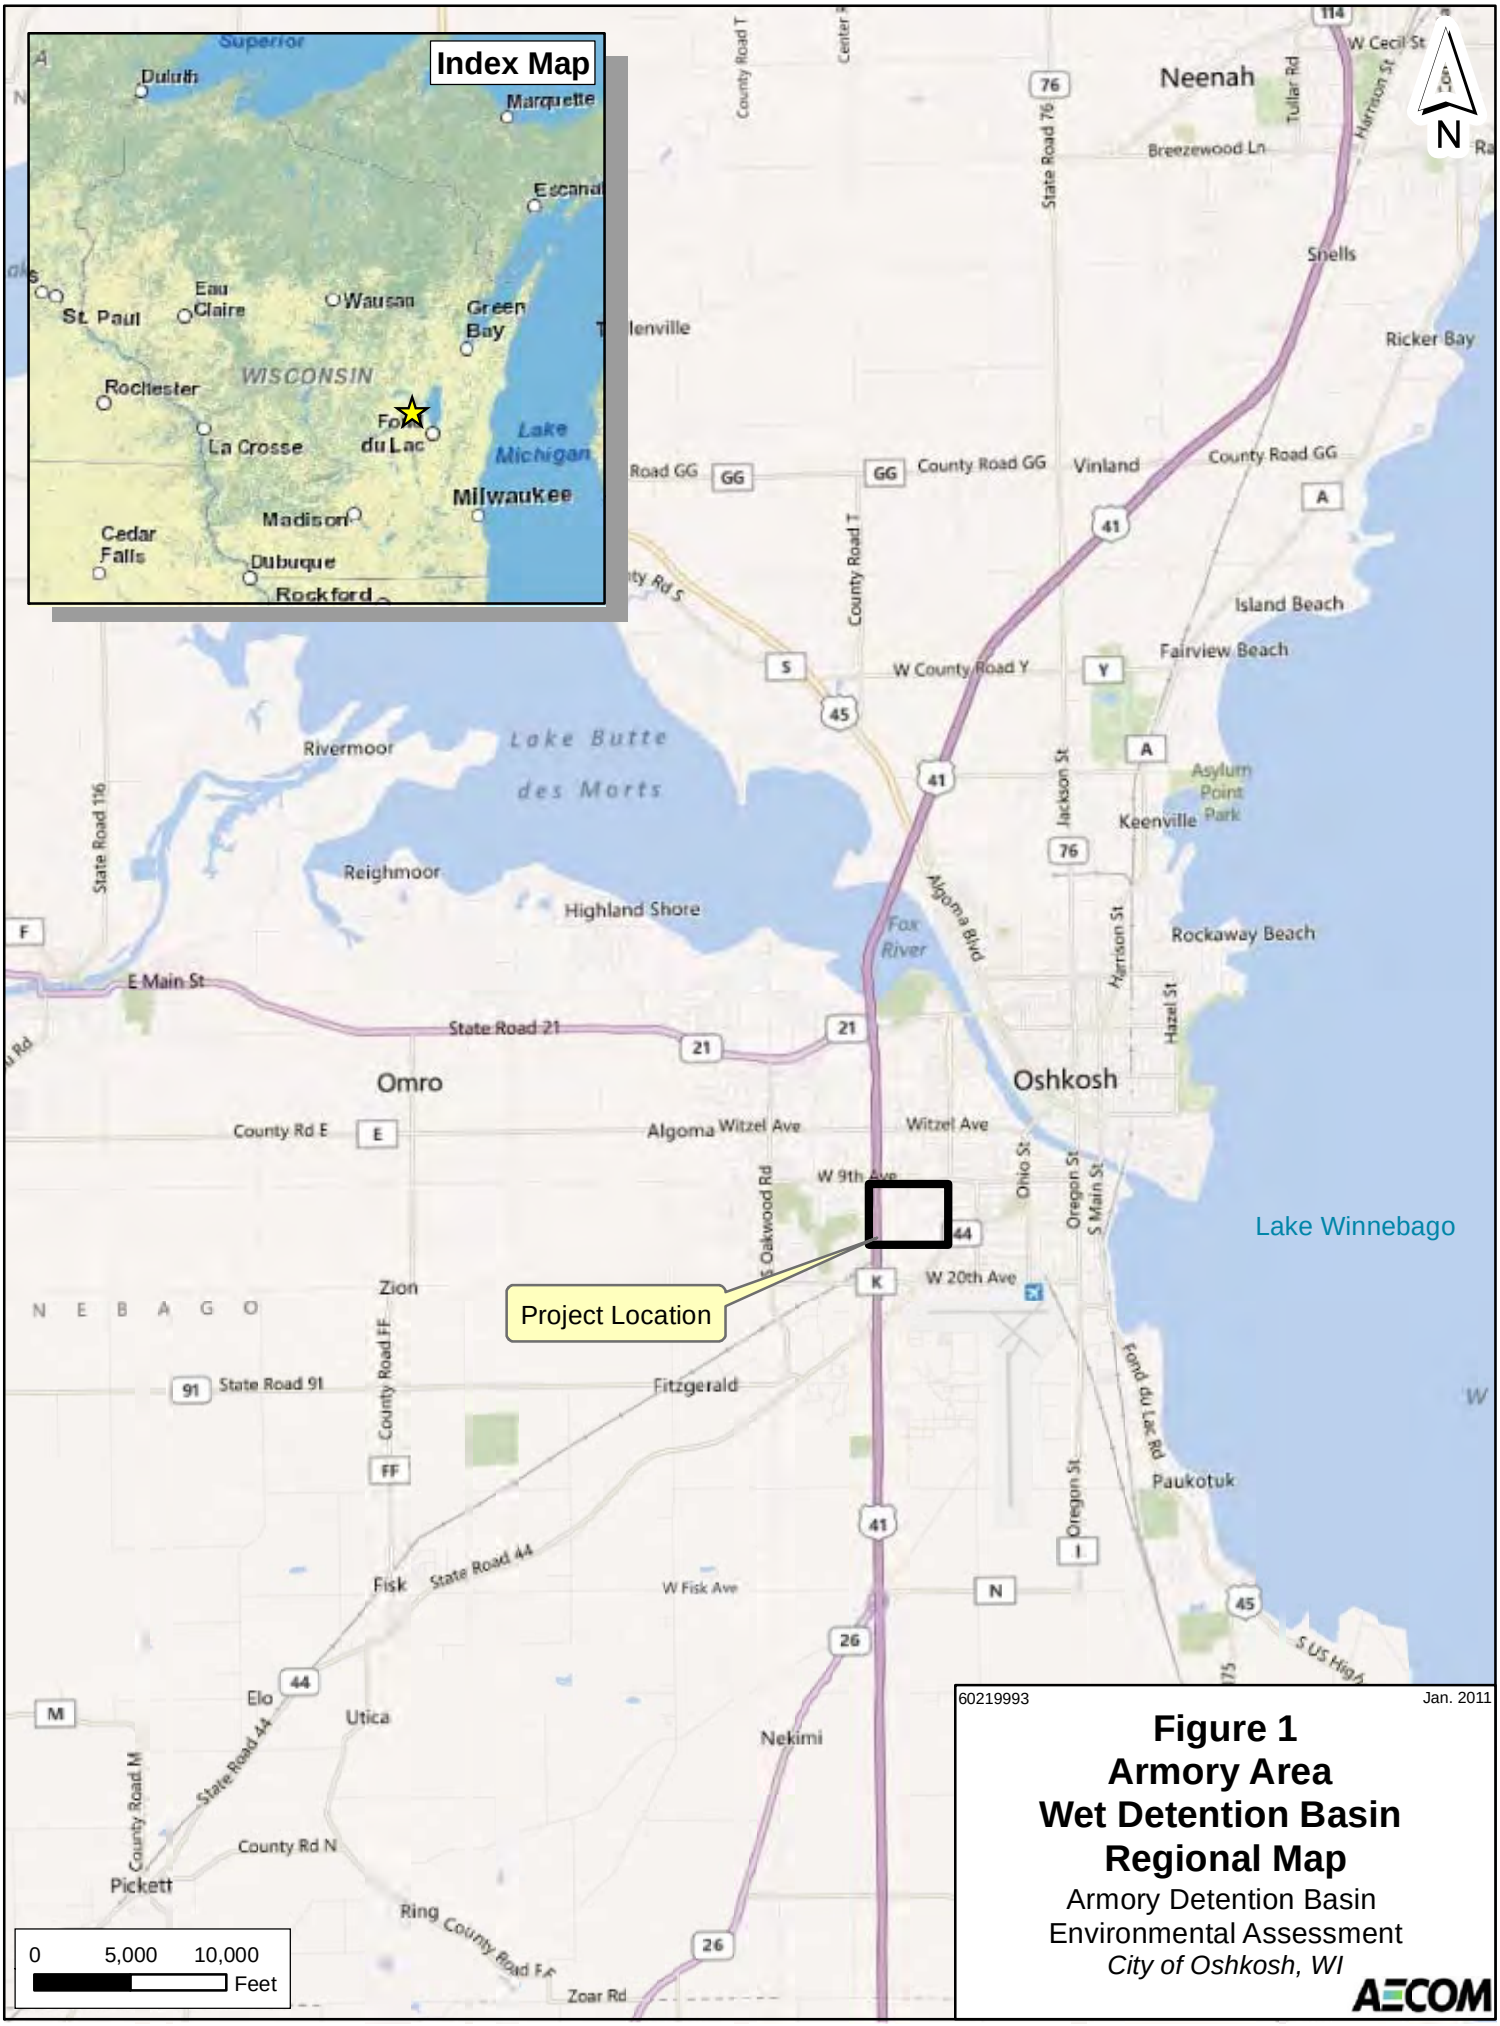

60219993 Jan. 2011

Figure 1
Armory Area
Wet Detention Basin
Regional Map

Armory Detention Basin
Environmental Assessment
City of Oshkosh, WI

AECOM

60219993 Jan. 2011

Figure 2
Armory Area Wet Detention Basin Location Map
Armory Detention Basin
Environmental Assessment
City of Oshkosh, WI

AECOM

ANSI D 22" x 34"

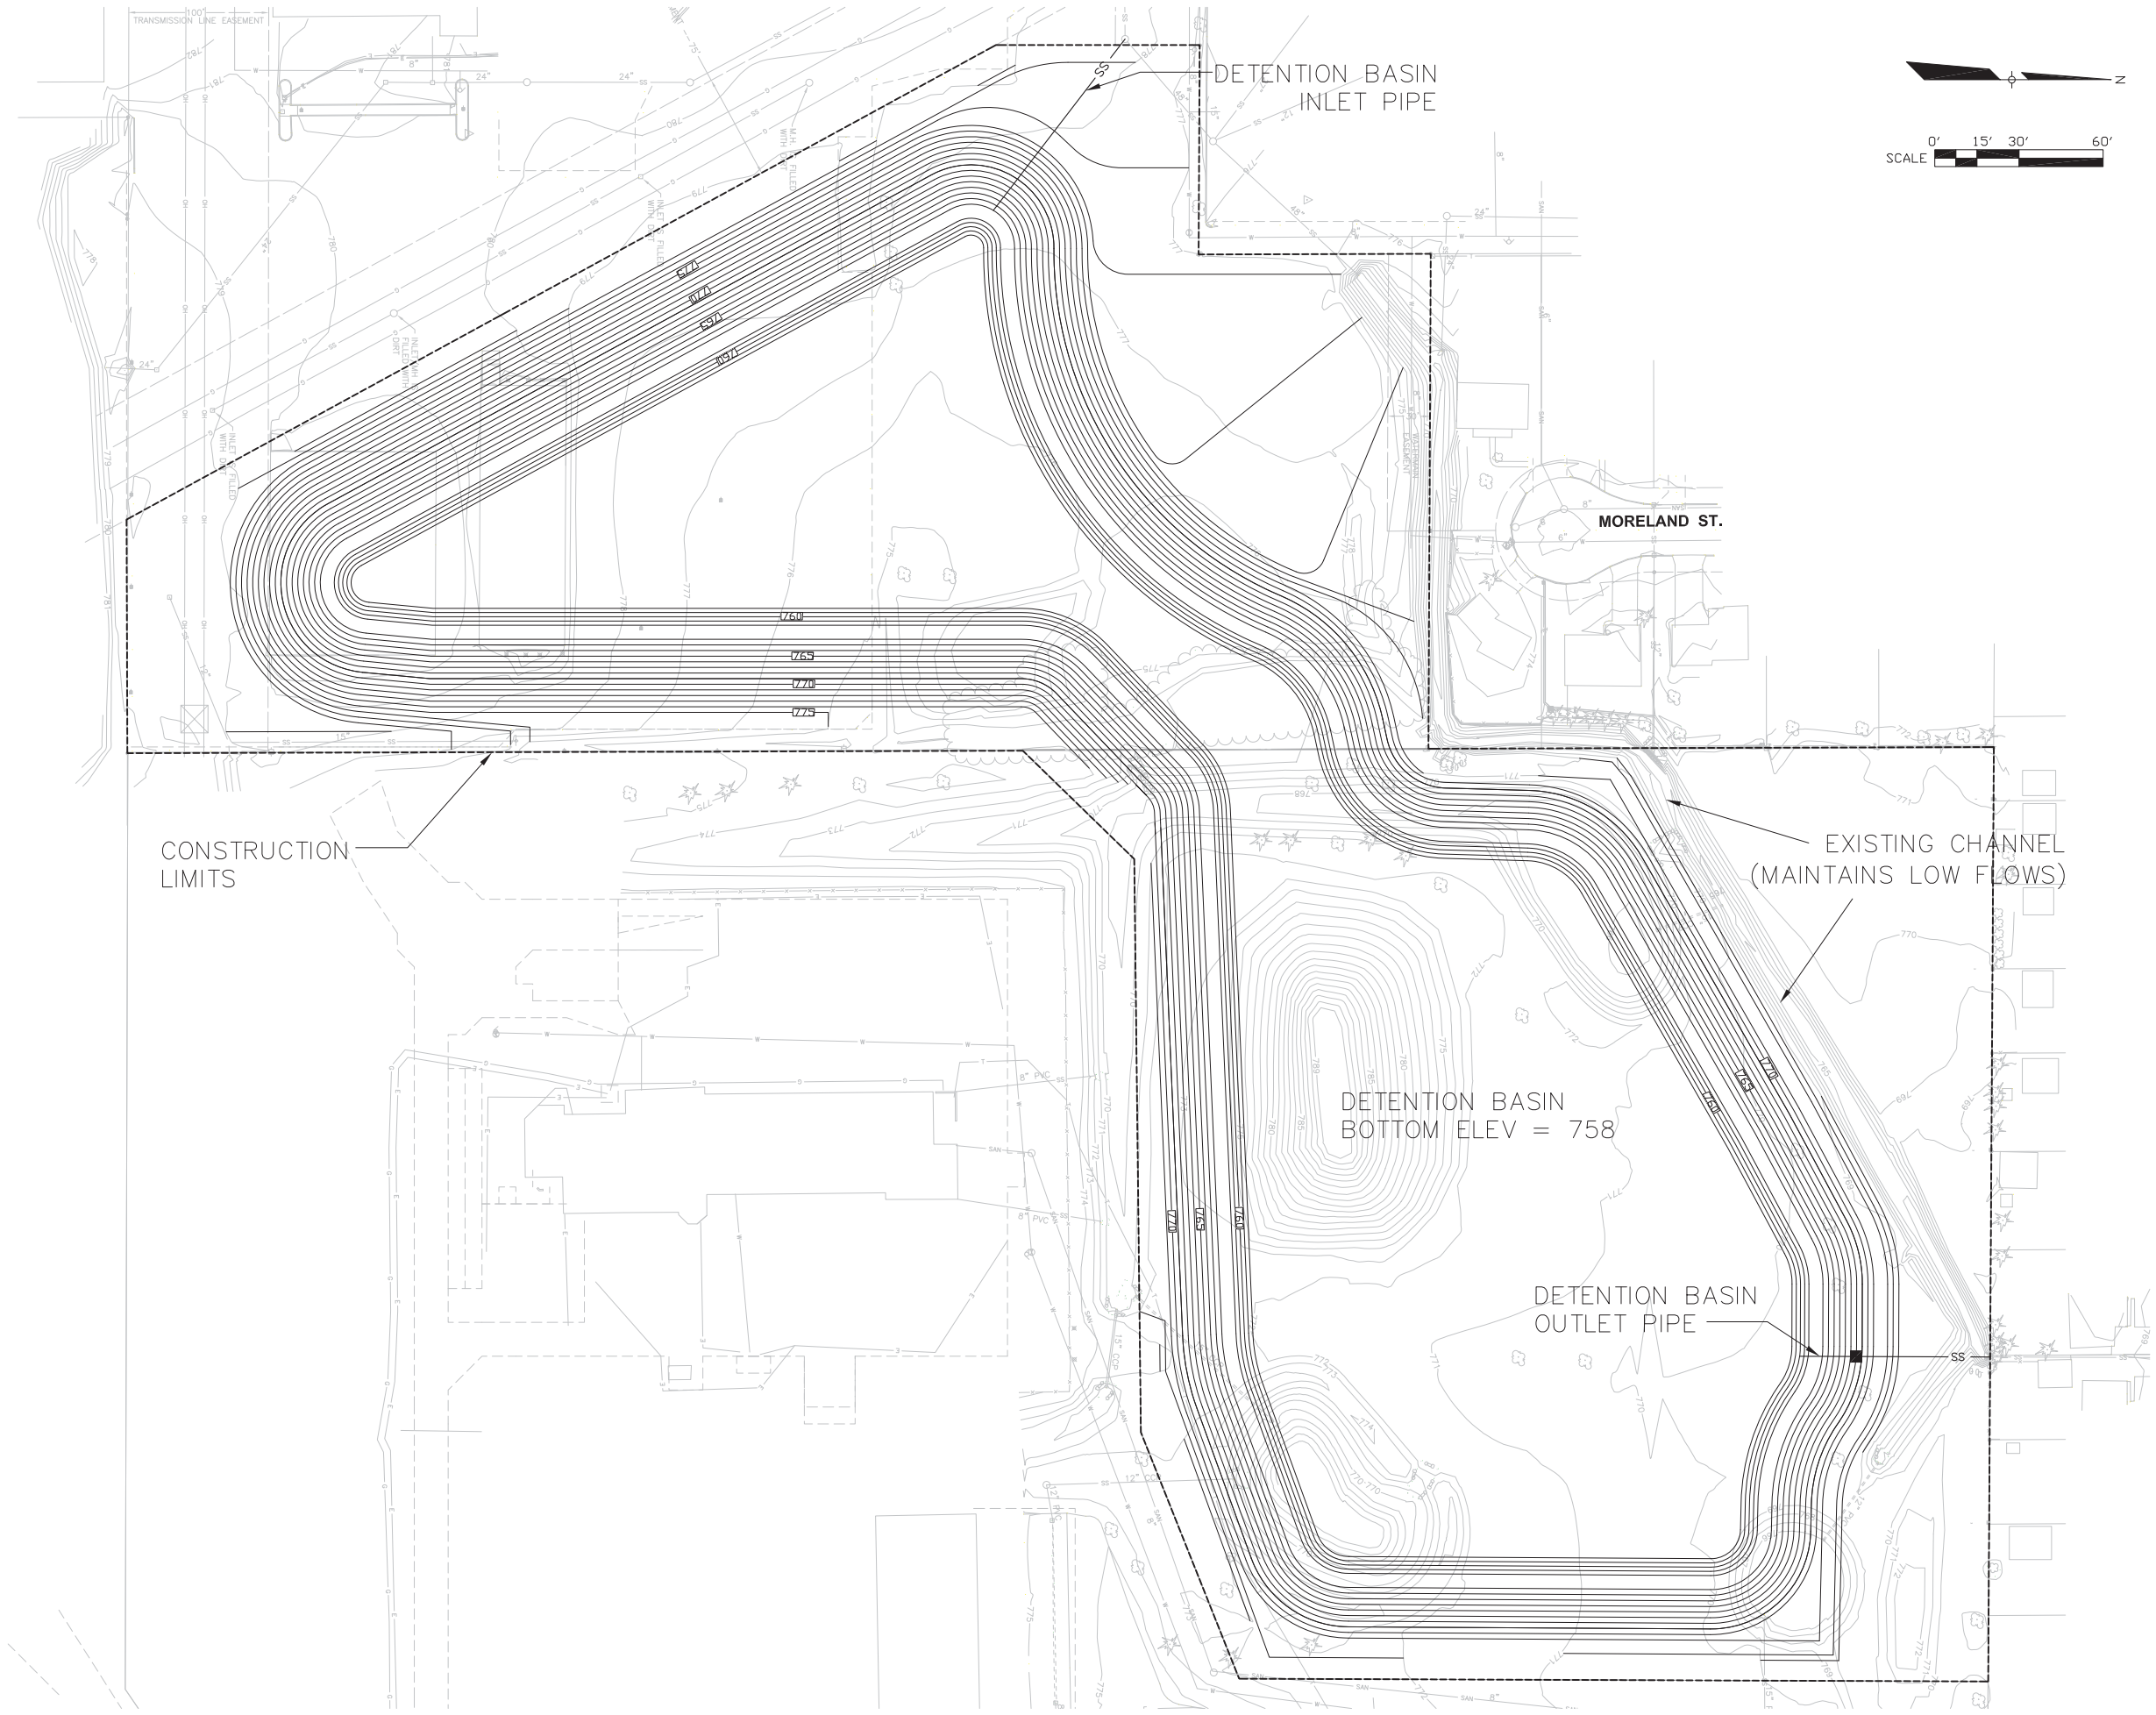

AECOM

PROJECT

ARMORY AREA WET
DETENTION BASIN

OSHKOSH, WISCONSIN

CLIENT

CITY OF OSHKOSH

215 CHURCH AVENUE
OSHKOSH, WI
920-236-5000 tel
www.ci.oshkosh.wi.us

CONSULTANT

AECOM
1350 DEMING WAY, SUITE 100
MIDDLETON, WI 53562
608-836-9800 tel 608-836-9767 fax
www.aecom.com

FIGURE 3

PROJECT NUMBER

60188754

SHEET TITLE

CONCEPTUAL DESIGN
ARMORY AREA WET
DETENTION BASIN

SHEET NUMBER

1 OF 1