W:\DRAFTS\SP\2012\00263\GIS\SP1200263_ND.mxd

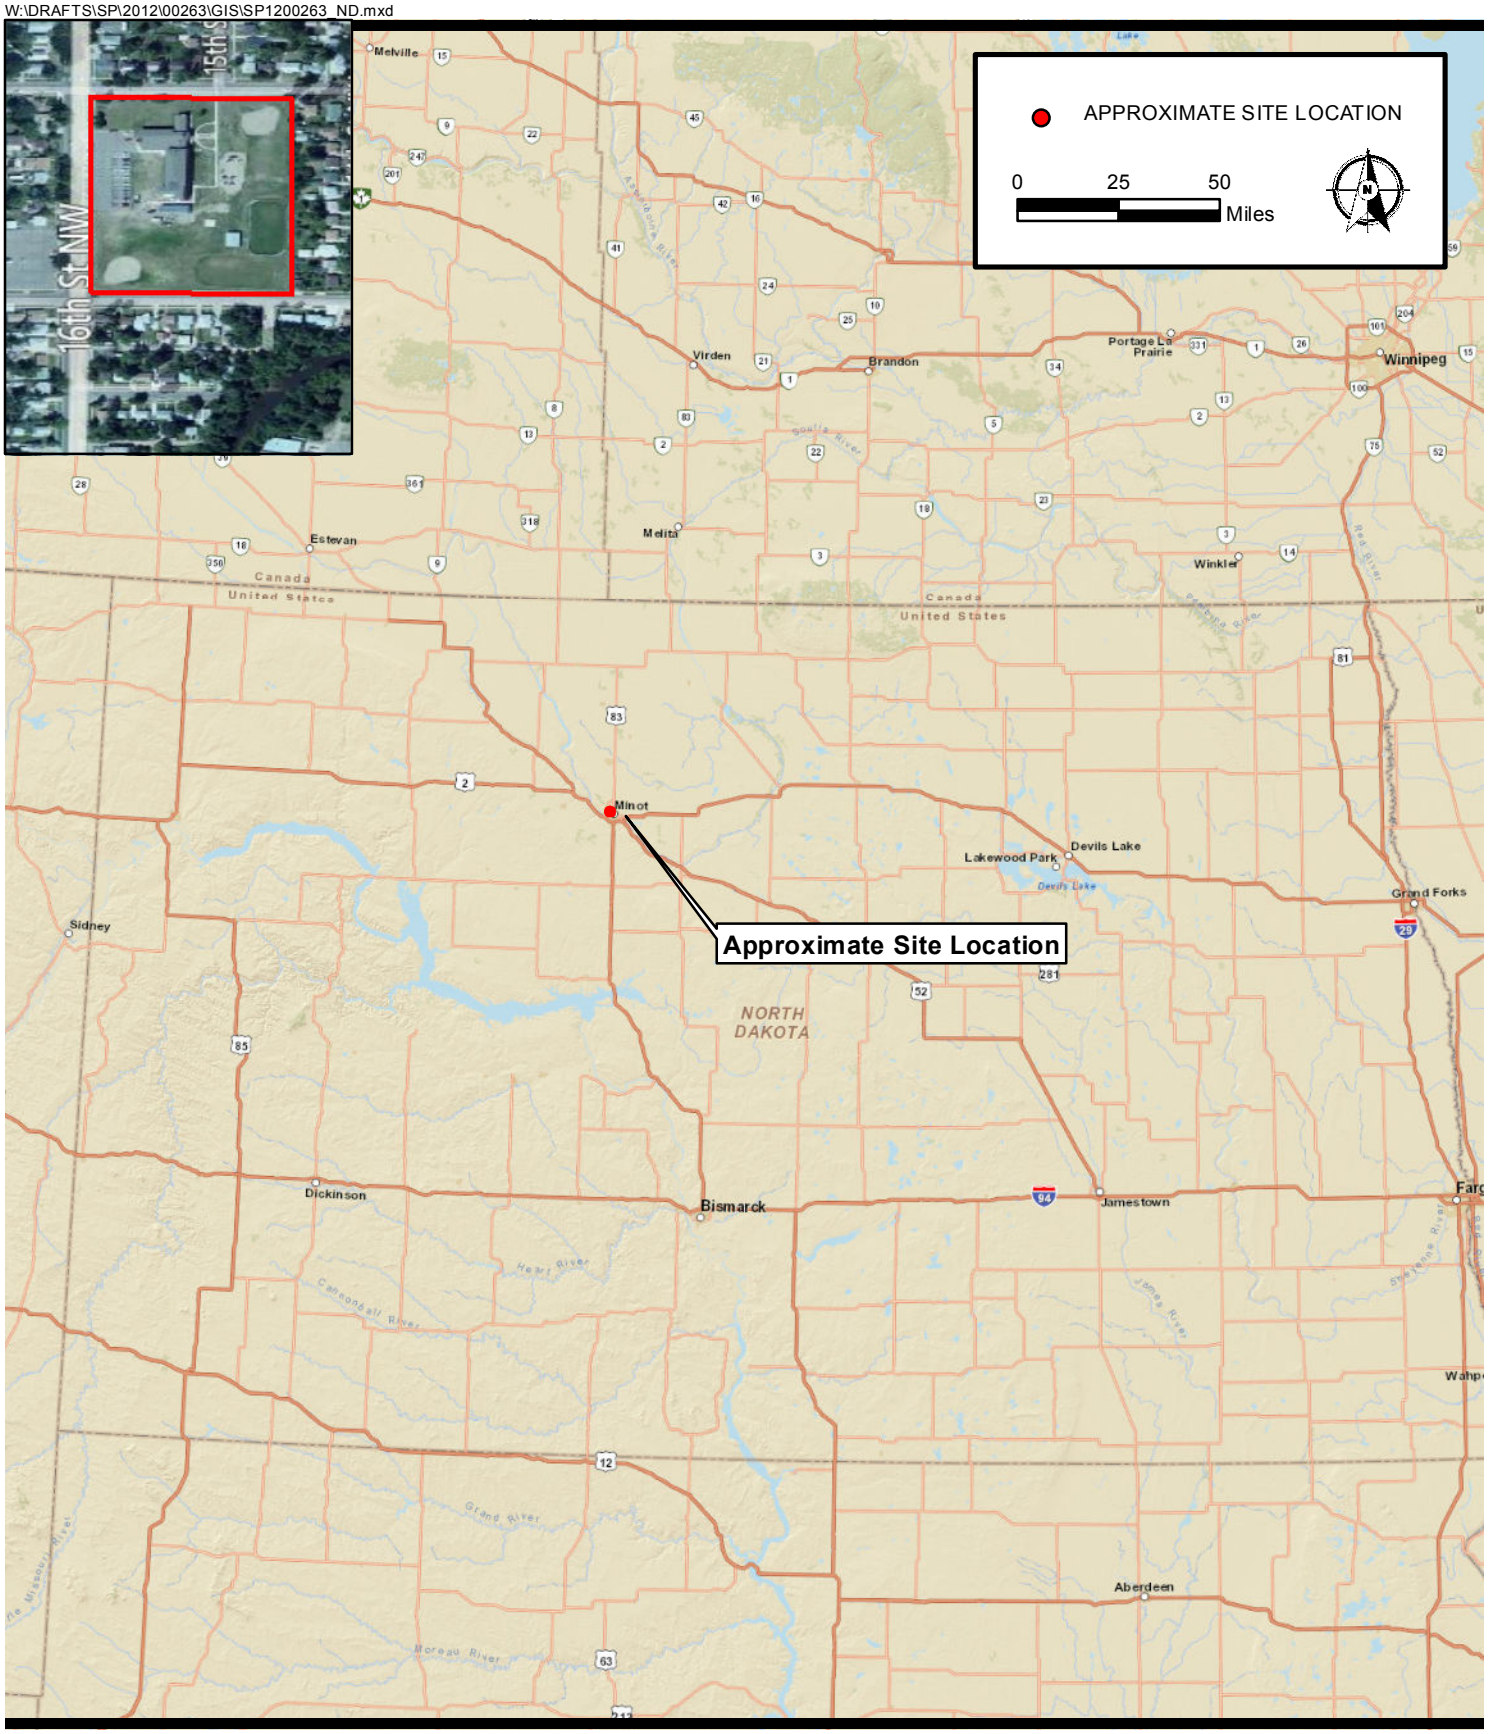

Sheet: 1 of 1

Fig. 1A

Project No:	SP1200263
Drawing No.	SP1200263_ND
Scale:	1 in = 250,000 ft
Drawn By:	JMJ
Date Drawn:	4/9/12
Checked By:	MRF
Last Modified:	4/9/12

MINOT, NORTH DAKOTA
LONGFELLOW ELEMENTARY SCHOOL
600 16TH STREET NW
MINOT, NORTH DAKOTA

BRAUN INTERTEC
11001 Hampshire Avenue So.
Minneapolis, MN 55438
PH. (952) 995-2000
FAX (952) 995-2020

W:\DRAFTS\SP\2012\00263\GIS\SP1200263_NDB.mxd

Sheet: 1 of 1

Fig. 1B

Project No:	SP1200263
Drawing No.	SP1200263_NDB
Scale:	1 in = 1,036 ft
Drawn By:	JMJ
Date Drawn:	4/9/12
Checked By:	MRF
Last Modified:	4/17/12

ALTERNATIVE LOCATIONS

LONGFELLOW ELEMENTARY SCHOOL
600 16TH STREET NW
MINOT, NORTH DAKOTA

BRAUN INTERTEC
11001 Hampshire Avenue So.
Minneapolis, MN 55438
PH. (952) 995-2000
FAX (952) 995-2020

W:\DRAFTS\SP\2012\00263\GIS\basicmxd.mxd

Sheet: 1 of 1

Fig: 2A

Project No:	SP1200263
Drawing No.	basicmxd
Scale:	
Drawn By:	JMJ
Date Drawn:	4/17/2012
Checked By:	MRF
Last Modified:	4/17/12

INTERIOR OF FLOODED LINCOLN SCHOOL
LONGFELLOW ELEMENTARY SCHOOL ADDITION
600 16TH STREET NW
MINOT, NORTH DAKOTA

BRAUN INTERTEC
11001 Hampshire Avenue So.
Minneapolis, MN 55438
PH. (952) 995-2000
FAX (952) 995-2020

W:\DRAFTS\SP\2012\00263\GIS\basicmxd.mxd

Sheet: 1 of 1

Fig: 2B

Project No:	SP1200263
Drawing No.	basicmxd
Scale:	
Drawn By:	JMJ
Date Drawn:	4/17/2012
Checked By:	MRF
Last Modified:	4/17/12

INTERIOR OF FLOODED LINCOLN SCHOOL
LONGFELLOW ELEMENTARY SCHOOL ADDITION
600 16TH STREET NW
MINOT, NORTH DAKOTA

BRAUN INTERTEC
11001 Hampshire Avenue So.
Minneapolis, MN 55438
PH. (952) 995-2000
FAX (952) 995-2020

W:\DRAFTS\SP\2012\00263\GIS\basicmxd.mxd

Longfellow ES – Site Plan

Total Parking = 90 Stalls (Includes: 4 ADA Stalls, 8 Visitor Stalls, 78 Staff Stalls

Minot Public Schools

Schematic Design Phase –

Longfellow Elementary School

Draft
December 12, 2011

KA

HEALY BENDER

COPYRIGHT © 2011
HEALY, BENDER & ASSOCIATES, INC.

Sheet: 1 of 1

Fig: 3

Project No:	SP1200263
Drawing No.	basicmxd
Scale:	
Drawn By:	JMJ
Date Drawn:	4/17/2012
Checked By:	MRF
Last Modified:	4/17/12

PROPOSED LONGFELLOW SCHOOL ADDITION
LONGFELLOW ELEMENTARY SCHOOL ADDITION
600 16TH STREET NW
MINOT, NORTH DAKOTA

BRAUN INTERTEC
11001 Hampshire Avenue So.
Minneapolis, MN 55438
PH. (952) 995-2000
FAX (952) 995-2020

W:\DRAFTS\SP\2012\00263\GIS\basicmxd.mxd

Image Courtesy of USGS: http://earthquake.usgs.gov/earthquakes/states/north_dakota/seismicity.php

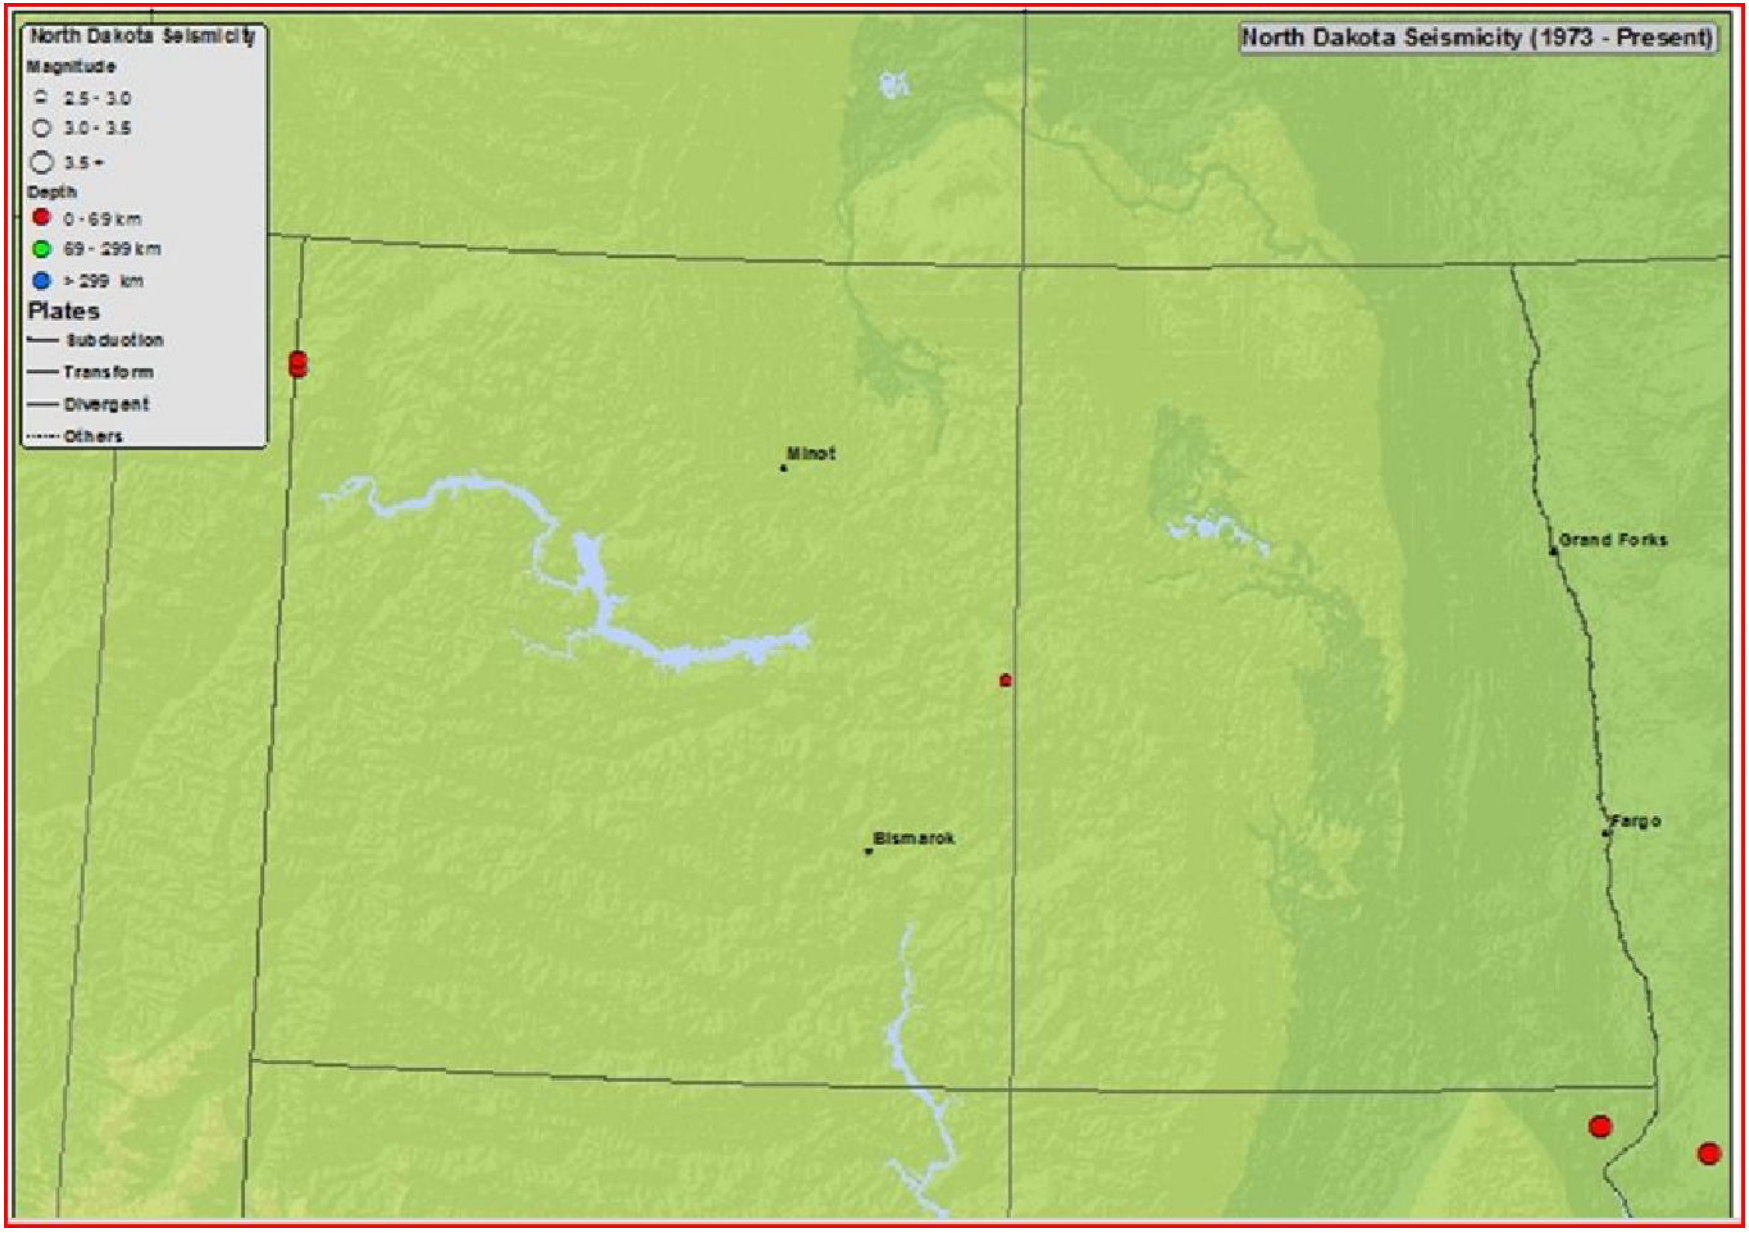

Sheet: 1 of 1

Fig: 4

Project No:	SP1200263
Drawing No.	basicmxd
Scale:	
Drawn By:	JMJ
Date Drawn:	4/17/2012
Checked By:	MRF
Last Modified:	4/17/12

NORTH DAKOTA SEISMICITY
LONGFELLOW ELEMENTARY SCHOOL ADDITION
600 16TH STREET NW
MINOT, NORTH DAKOTA

BRAUN INTERTEC
11001 Hampshire Avenue So.
Minneapolis, MN 55438
PH. (952) 995-2000
FAX (952) 995-2020

W:\DRAFTS\SP\2012\00263\GIS\SP1200263_SiteLoc.mxd

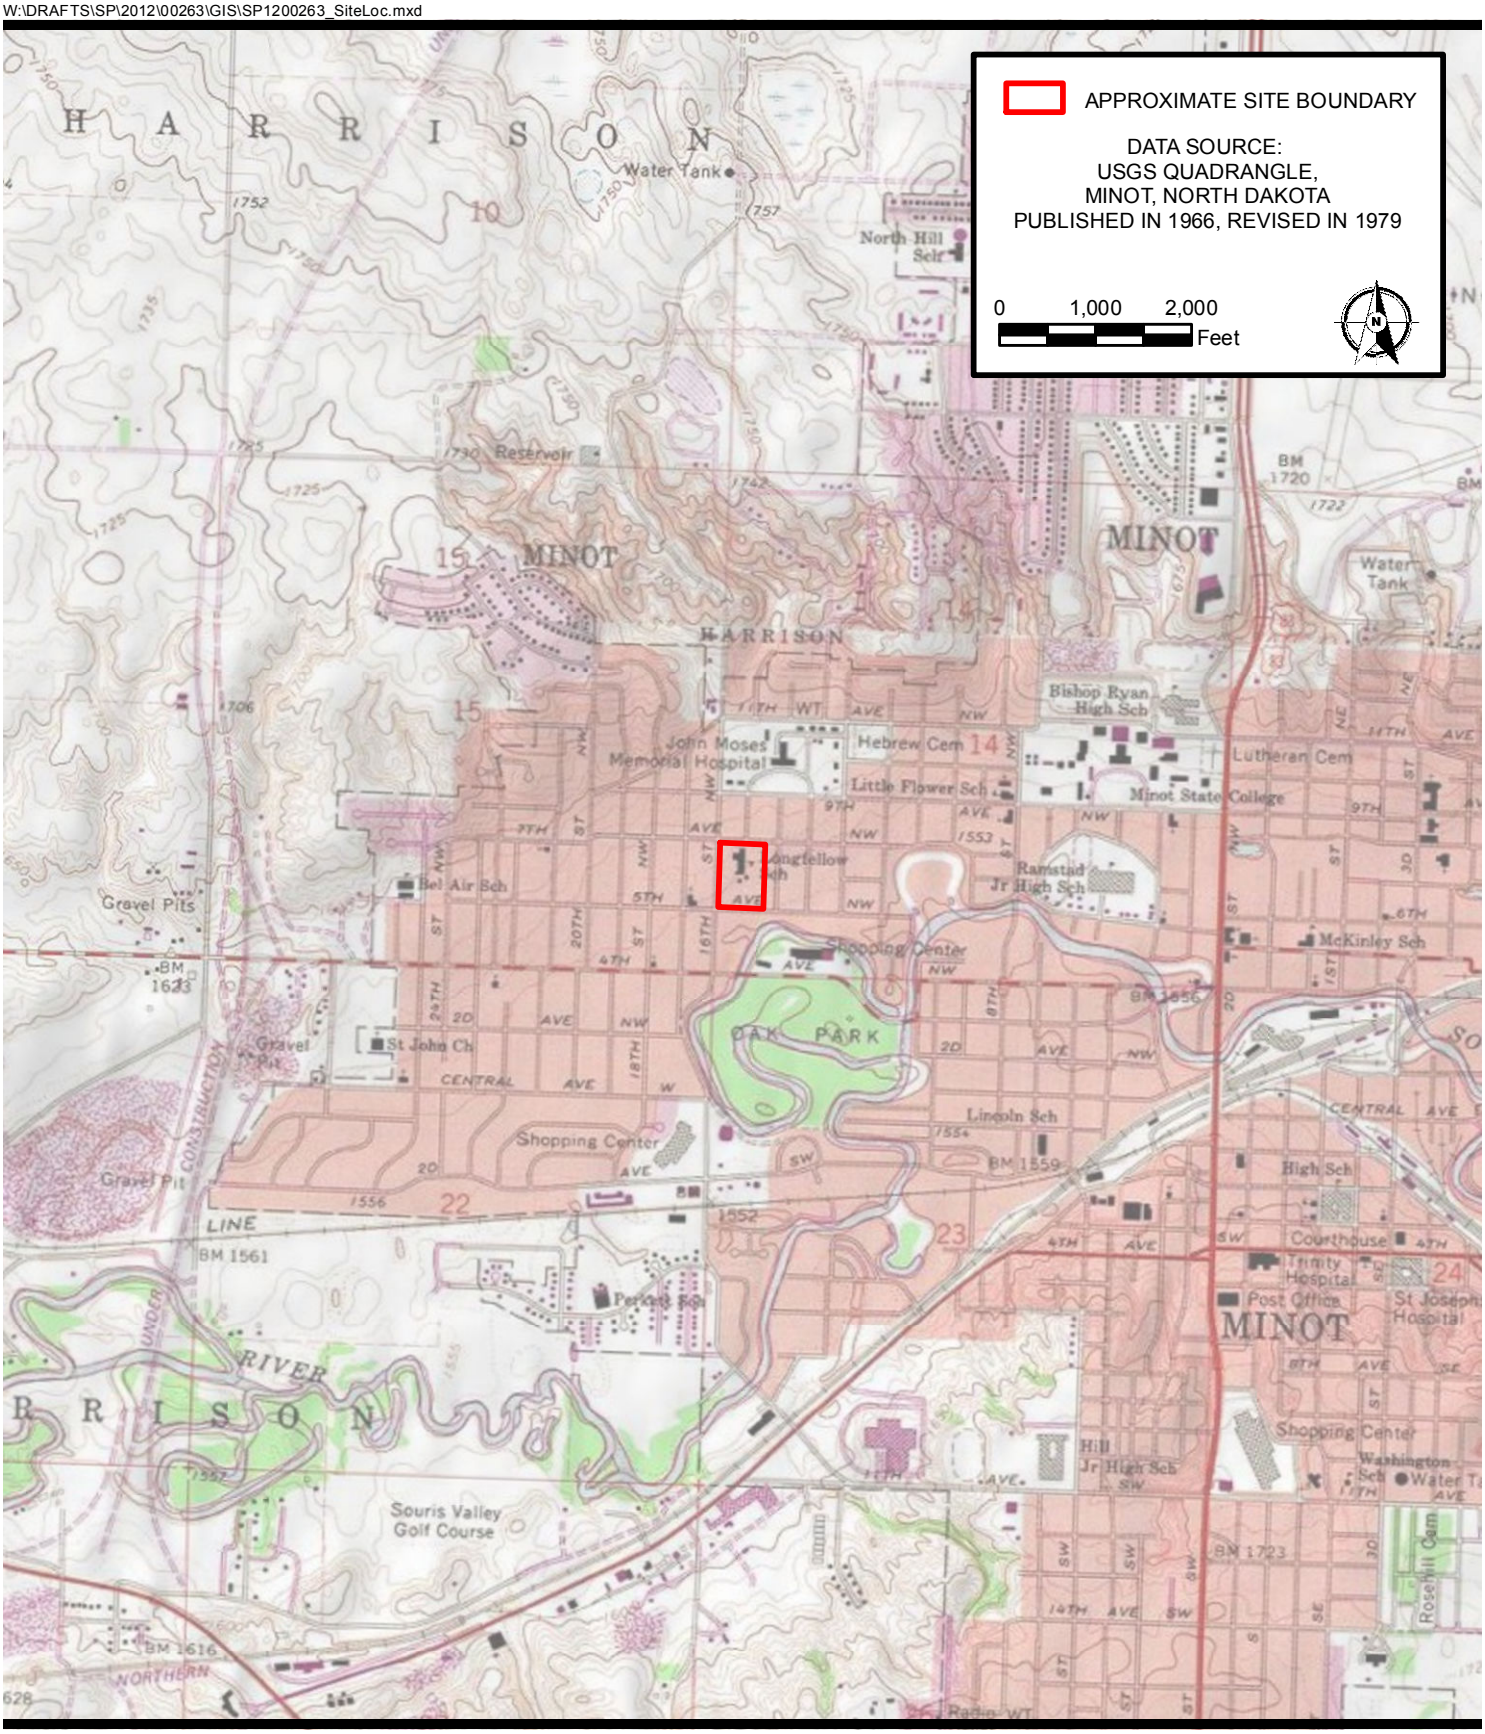

Sheet: 1 of 1

Fig. 5

Project No:	SP1200263
Drawing No.	SP1200263_SiteLoc
Scale:	1 in = 2,000 ft
Drawn By:	JMJ
Date Drawn:	2/16/12
Checked By:	MRF
Last Modified:	4/9/12

SITE LOCATION MAP

LONGFELLOW ELEMENTARY SCHOOL ADDITION
600 16TH STREET NW
MINOT, NORTH DAKOTA

BRAUN INTERTEC
11001 Hampshire Avenue So.
Minneapolis, MN 55438
PH. (952) 995-2000
FAX (952) 995-2020

W:\DRAFTS\SP\2012\00263\GIS\SP1200263_Soil.mxd

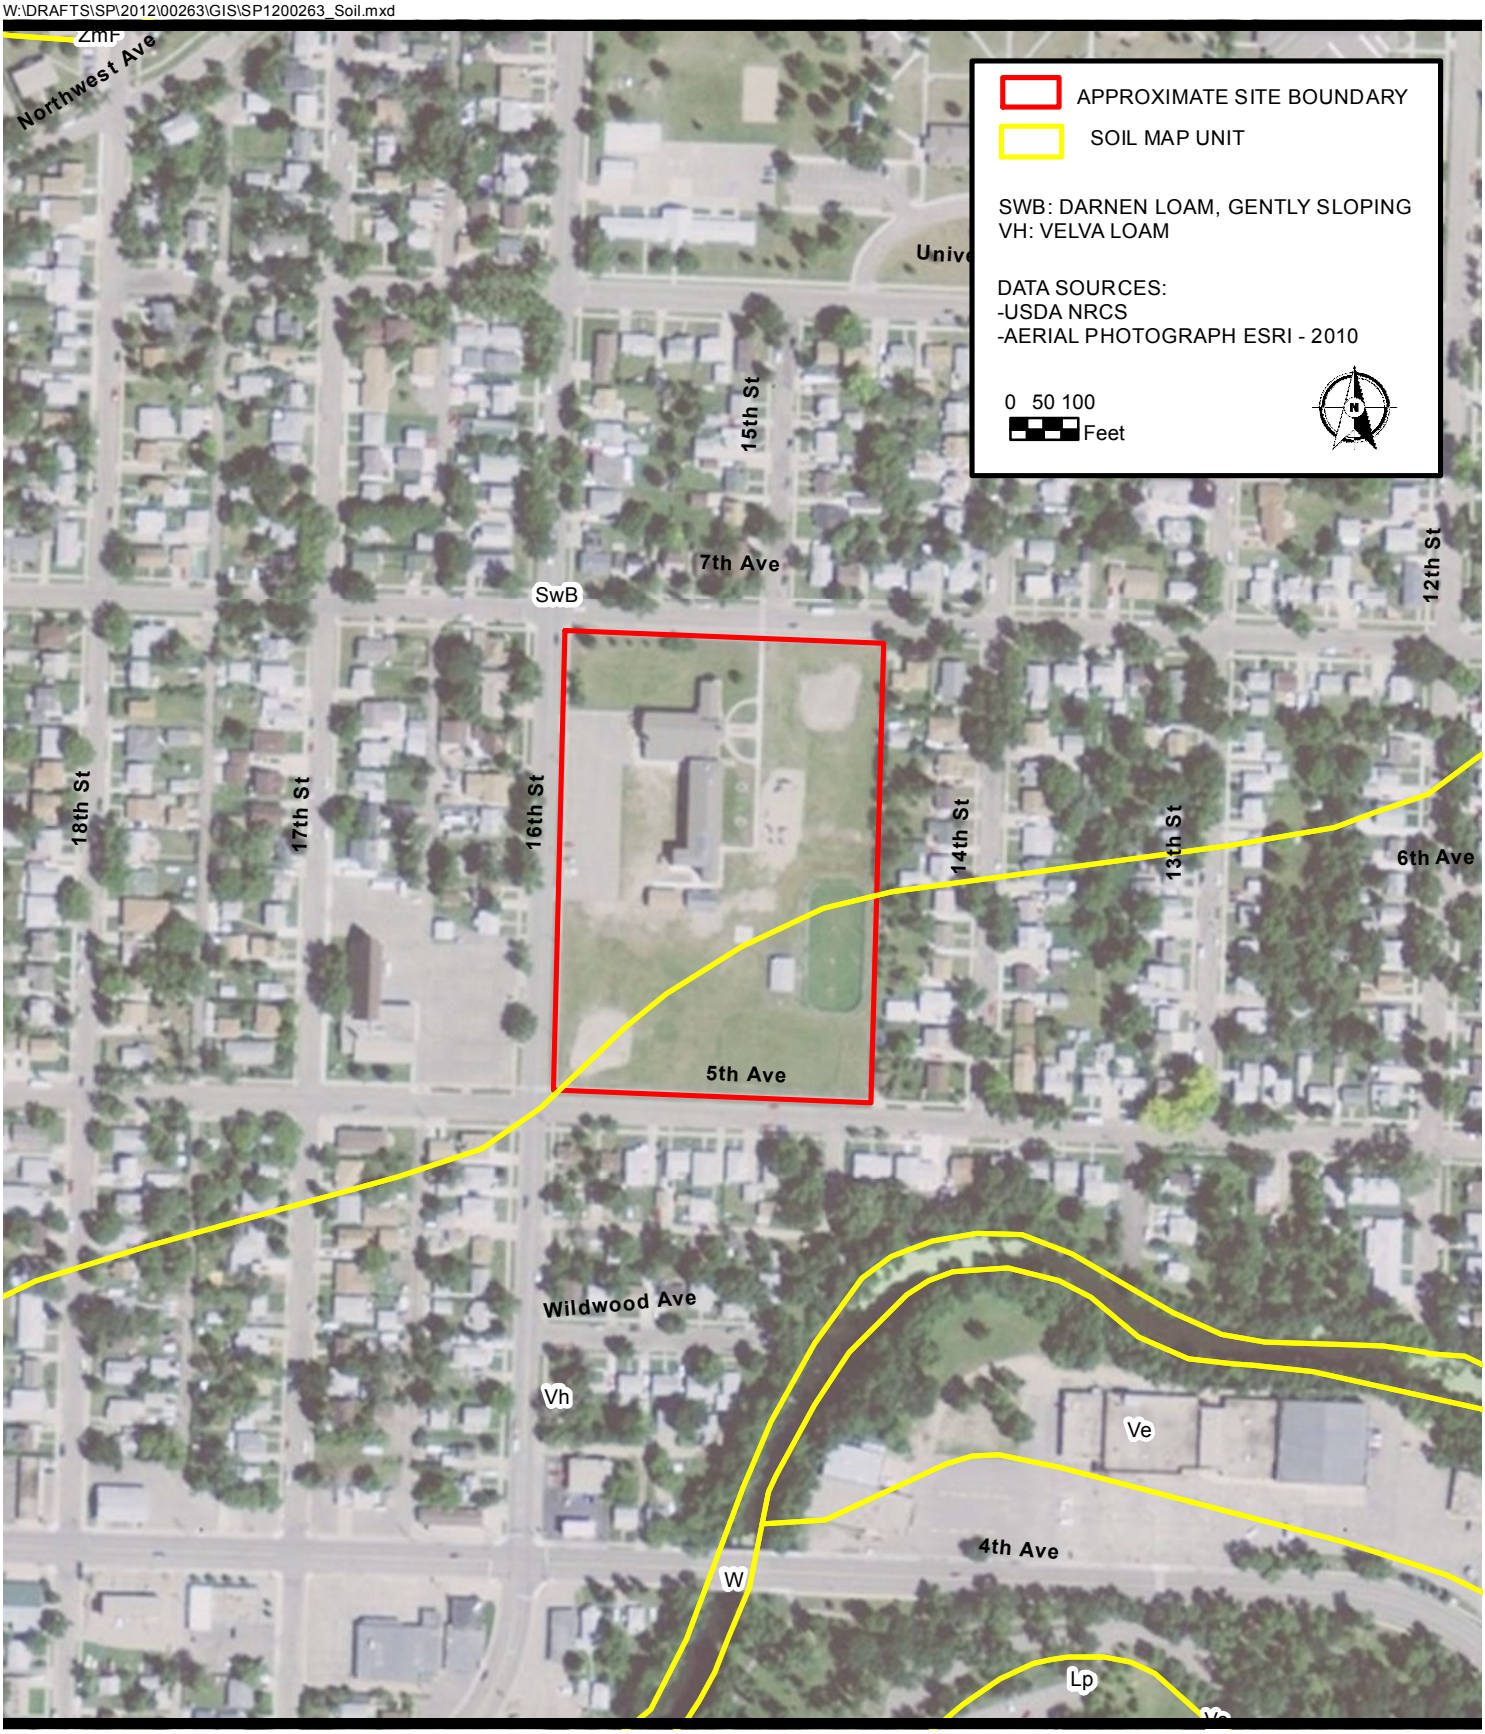

Sheet: 1 of 1

Fig. 6

Project No:	SP1200263
Drawing No.	SP1200263_Soil
Scale:	1 in = 282 ft
Drawn By:	JMJ
Date Drawn:	3/2/12
Checked By:	MRF
Last Modified:	4/10/12

SOILS MAP

LONGFELLOW ELEMENTARY SCHOOL ADDITION
600 16TH STREET NW
MINOT, NORTH DAKOTA

BRAUN INTERTEC
11001 Hampshire Avenue So.
Minneapolis, MN 55438
PH. (952) 995-2000
FAX (952) 995-2020