APPENDIX I

Site Plan, Grading Plan, and Floor Plans for Proposed Site

Site Plan

GENERAL NOTES:

1. LOCATION OF ALL UNDERGROUND UTILITIES IS APPROXIMATE AND ADDITIONAL UTILITIES MAY BE PRESENT. CONTRACTOR IS RESPONSIBLE FOR LOCATING AND PROTECTING ALL UNDERGROUND UTILITIES. ANY AND ALL COSTS ASSOCIATED WITH MARKOUT AND PROTECTION OF UNDERGROUND UTILITIES SHALL BE INCLUDED IN THE CONTRACTOR'S BID PRICE.
2. ALL DISTURBED AREAS THAT ARE NOT TO BE HARDSCAPED SHALL BE RESTORED WITH 4" TOPSOIL, SEED, FERTILIZER, LIME AND MULCH PER PLANS AND SPECIFICATIONS.

NOTE:
APPROXIMATE LIMIT OF FLOODWAY IS BASED ON A SCAN OF A NEW JERSEY DEPARTMENT OF ENVIRONMENTAL PROTECTION 'DELINEATION OF FLOODWAY AND FLOOD HAZARD AREA' PLAN FOR THE PASSAIC RIVER STA. 1326+00 TO STA. 1396+95 (SHEET 26 OF 30) THAT IS UNDATED.
NEW JERSEY FLOOD HAZARD AREA ELEVATION OF 127.0± IS BASED ON A DEPARTMENT OF HOUSING AND URBAN DEVELOPMENT FEDERAL INSURANCE ADMINISTRATION FLOOD PROFILE FOR SLIPPERY ROCK BROOK AT THE CONFLUENCE WITH THE PASSAIC RIVER (PLATE 07P) THAT IS UNDATED.

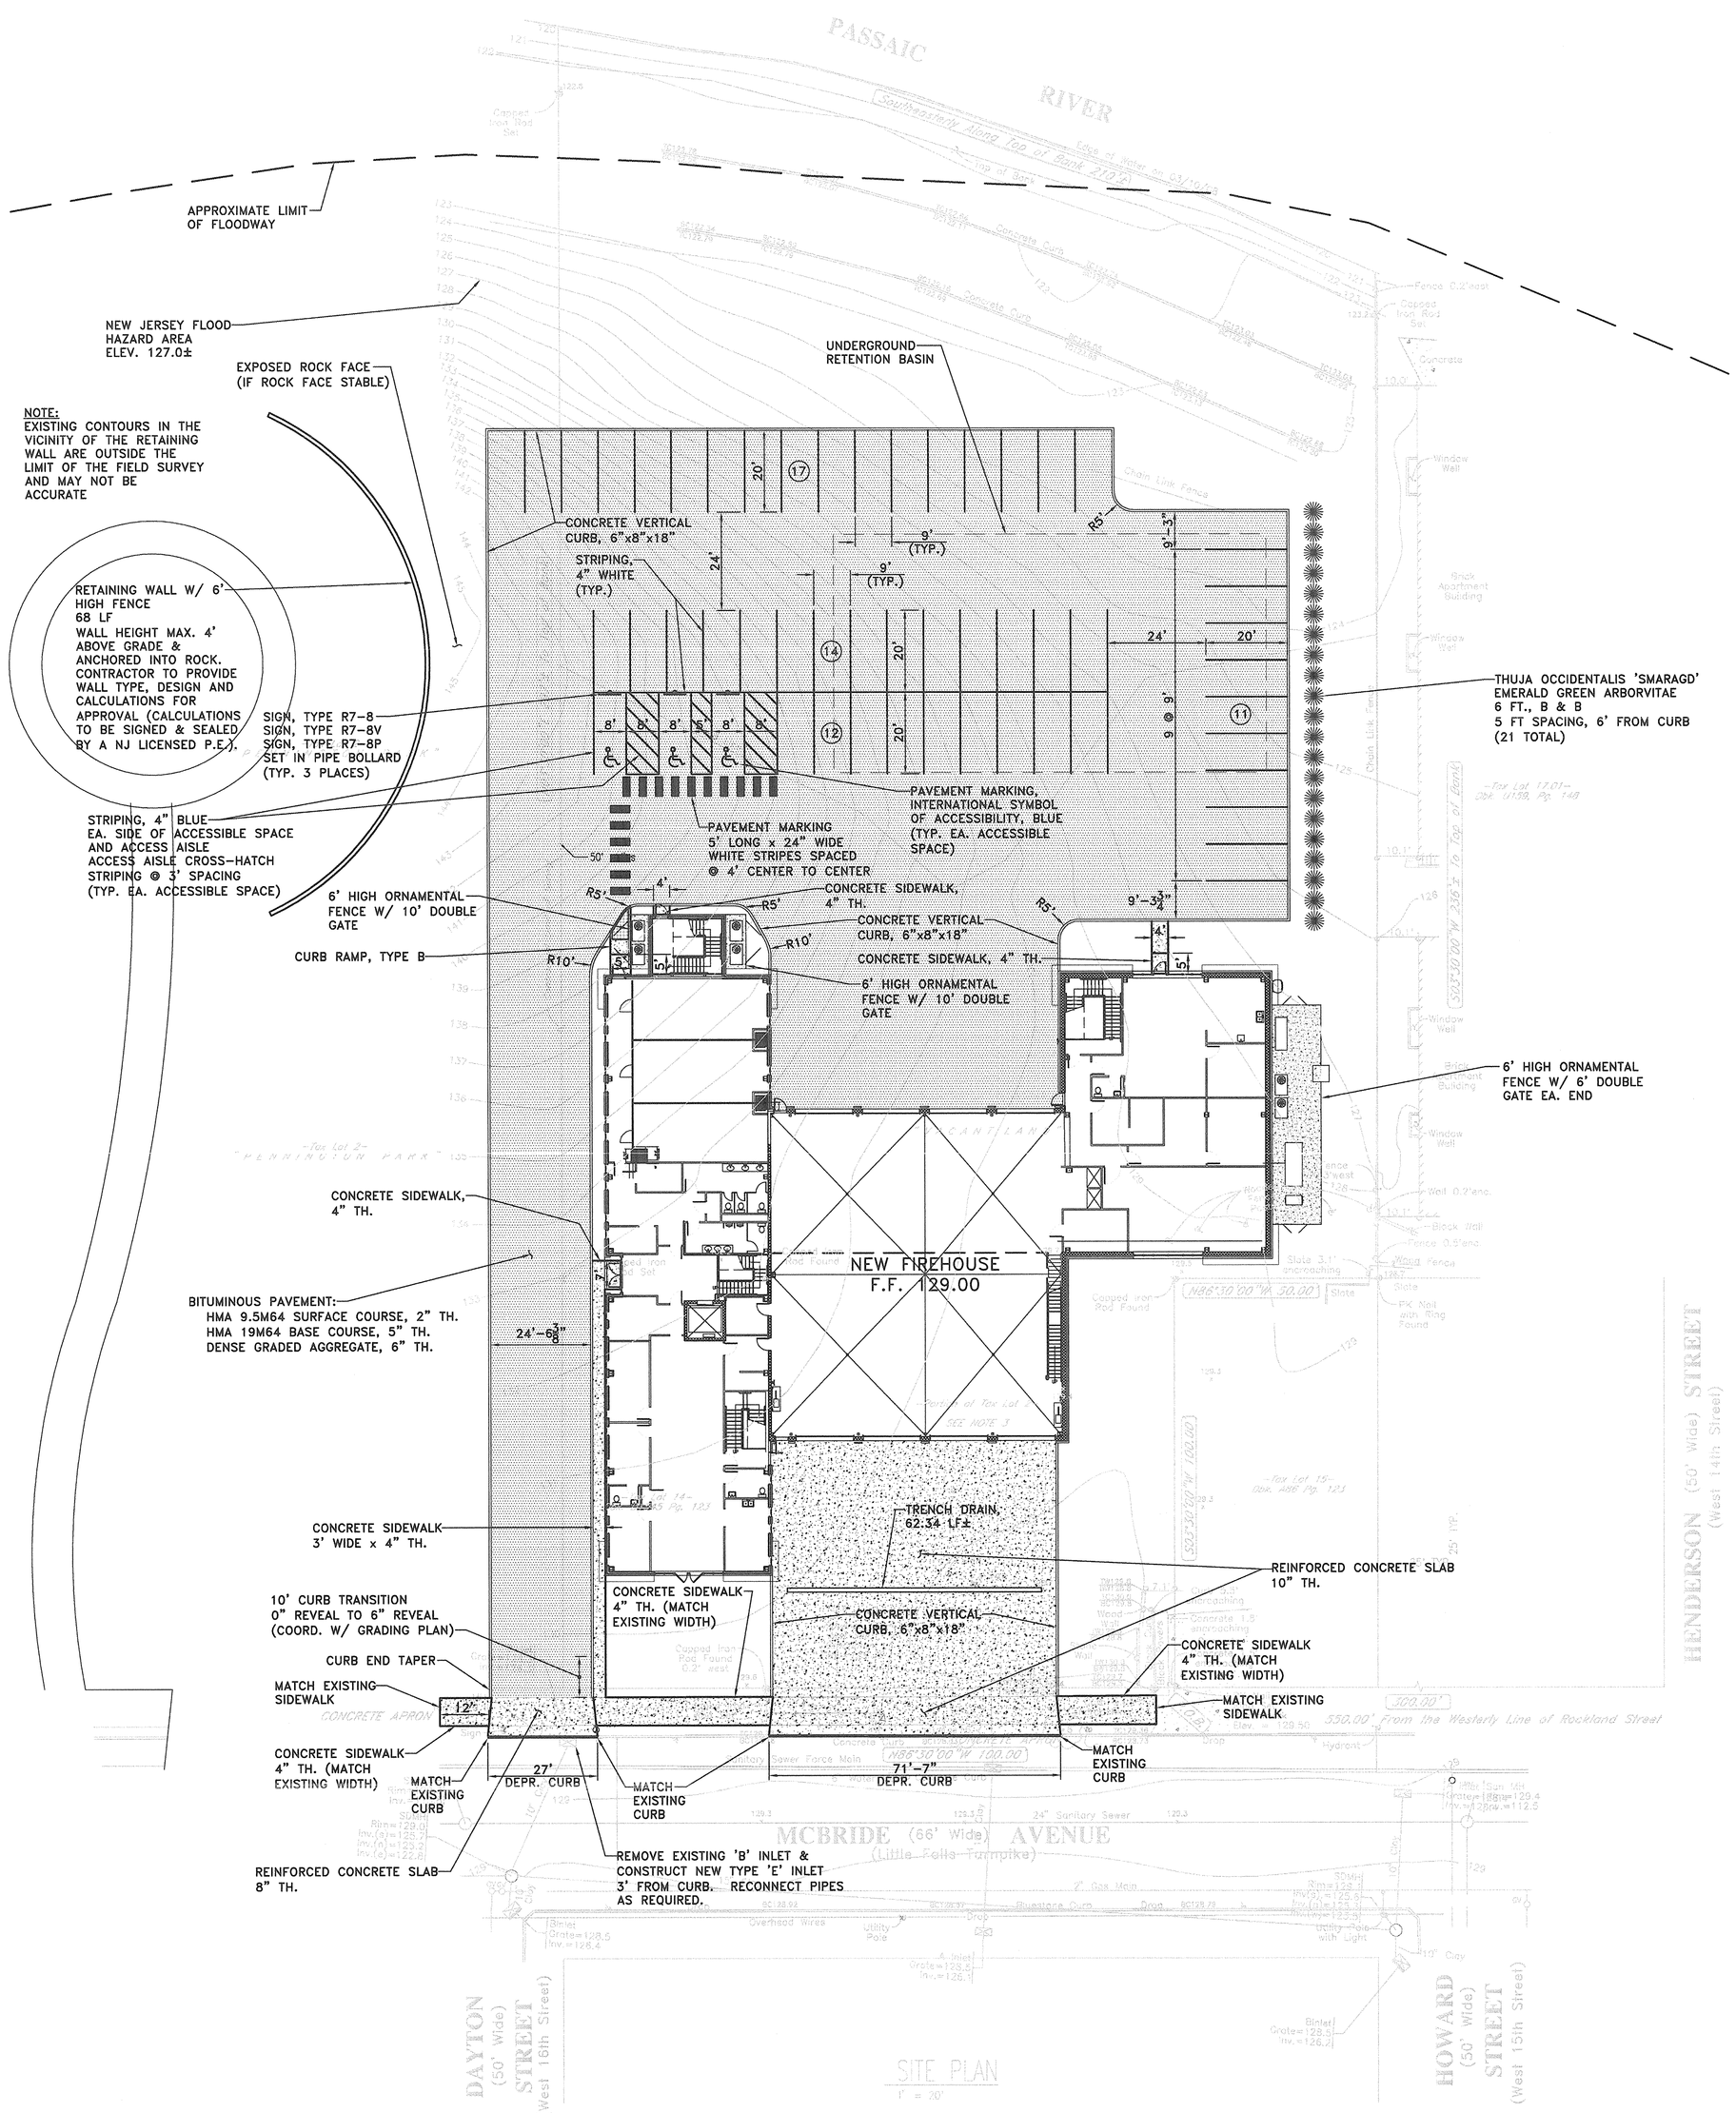

GRAPHIC SCALE
20 0 10 20 40 80
(IN FEET)
1 inch = 20 ft.

APPROVED: Richard A. Alaimo, PROFESSIONAL ENGINEER, NEW JERSEY LICENSE NO. 13195 — DATE:	REVISIONS / DATE / BY	ALAIMO GROUP, Consulting Engineers, NJDCA 24GA27988400, 200 HIGH STREET MOUNT HOLLY, N.J., 2 MARKET STREET PATERSON, N.J.	PATERSON FIREHOUSE — SITE PLAN — SCALE: 1" = 20'

CLIENT: CITY OF PATERSON		DATE: SEPT. 2009	SHEET C1
		DESIGNED BY: NAM/CAF	
PROJECT LOCATION: CITY OF PATERSON, PASSAIC COUNTY, NEW JERSEY	PROJECT NO.: A-0570-0013-000	DRAWN BY: NAM/CAF	
	CONTRACT NO.:	CHECKED BY:	FILE NO.:
		DEPT. HEAD:	

File Name: G:\Projects\A0570001300\Drawings\Dan-C01_SitePlan.dwg Plotted: 9/1/2009 1:11 PM Last saved: 8/31/2009 1:04 PM by CTOOKS

Grading Plan

GENERAL NOTES:

1. LOCATION OF ALL UNDERGROUND UTILITIES IS APPROXIMATE AND ADDITIONAL UTILITIES MAY BE PRESENT. CONTRACTOR IS RESPONSIBLE FOR LOCATING AND PROTECTING ALL UNDERGROUND UTILITIES. ANY AND ALL COSTS ASSOCIATED WITH MARKOUT AND PROTECTION OF UNDERGROUND UTILITIES SHALL BE INCLUDED IN THE CONTRACTOR'S BID PRICE.
2. ALL DISTURBED AREAS THAT ARE NOT TO BE HARDSCAPED SHALL BE RESTORED WITH 4" TOPSOIL, SEED, FERTILIZER, LIME AND MULCH PER PLANS AND SPECIFICATIONS.

NOTE:
APPROXIMATE LIMIT OF FLOODWAY IS BASED ON A SCAN OF A NEW JERSEY DEPARTMENT OF ENVIRONMENTAL PROTECTION 'DELINEATION OF FLOODWAY AND FLOOD HAZARD AREA' PLAN FOR THE PASSAIC RIVER STA. 1326+00 TO STA. 1396+95 (SHEET 26 OF 30) THAT IS UNDATED.
NEW JERSEY FLOOD HAZARD AREA ELEVATION OF 127.0± IS BASED ON A DEPARTMENT OF HOUSING AND URBAN DEVELOPMENT FEDERAL INSURANCE ADMINISTRATION FLOOD PROFILE FOR SLIPPERY ROCK BROOK AT THE CONFLUENCE WITH THE PASSAIC RIVER (PLATE 07P) THAT IS UNDATED.

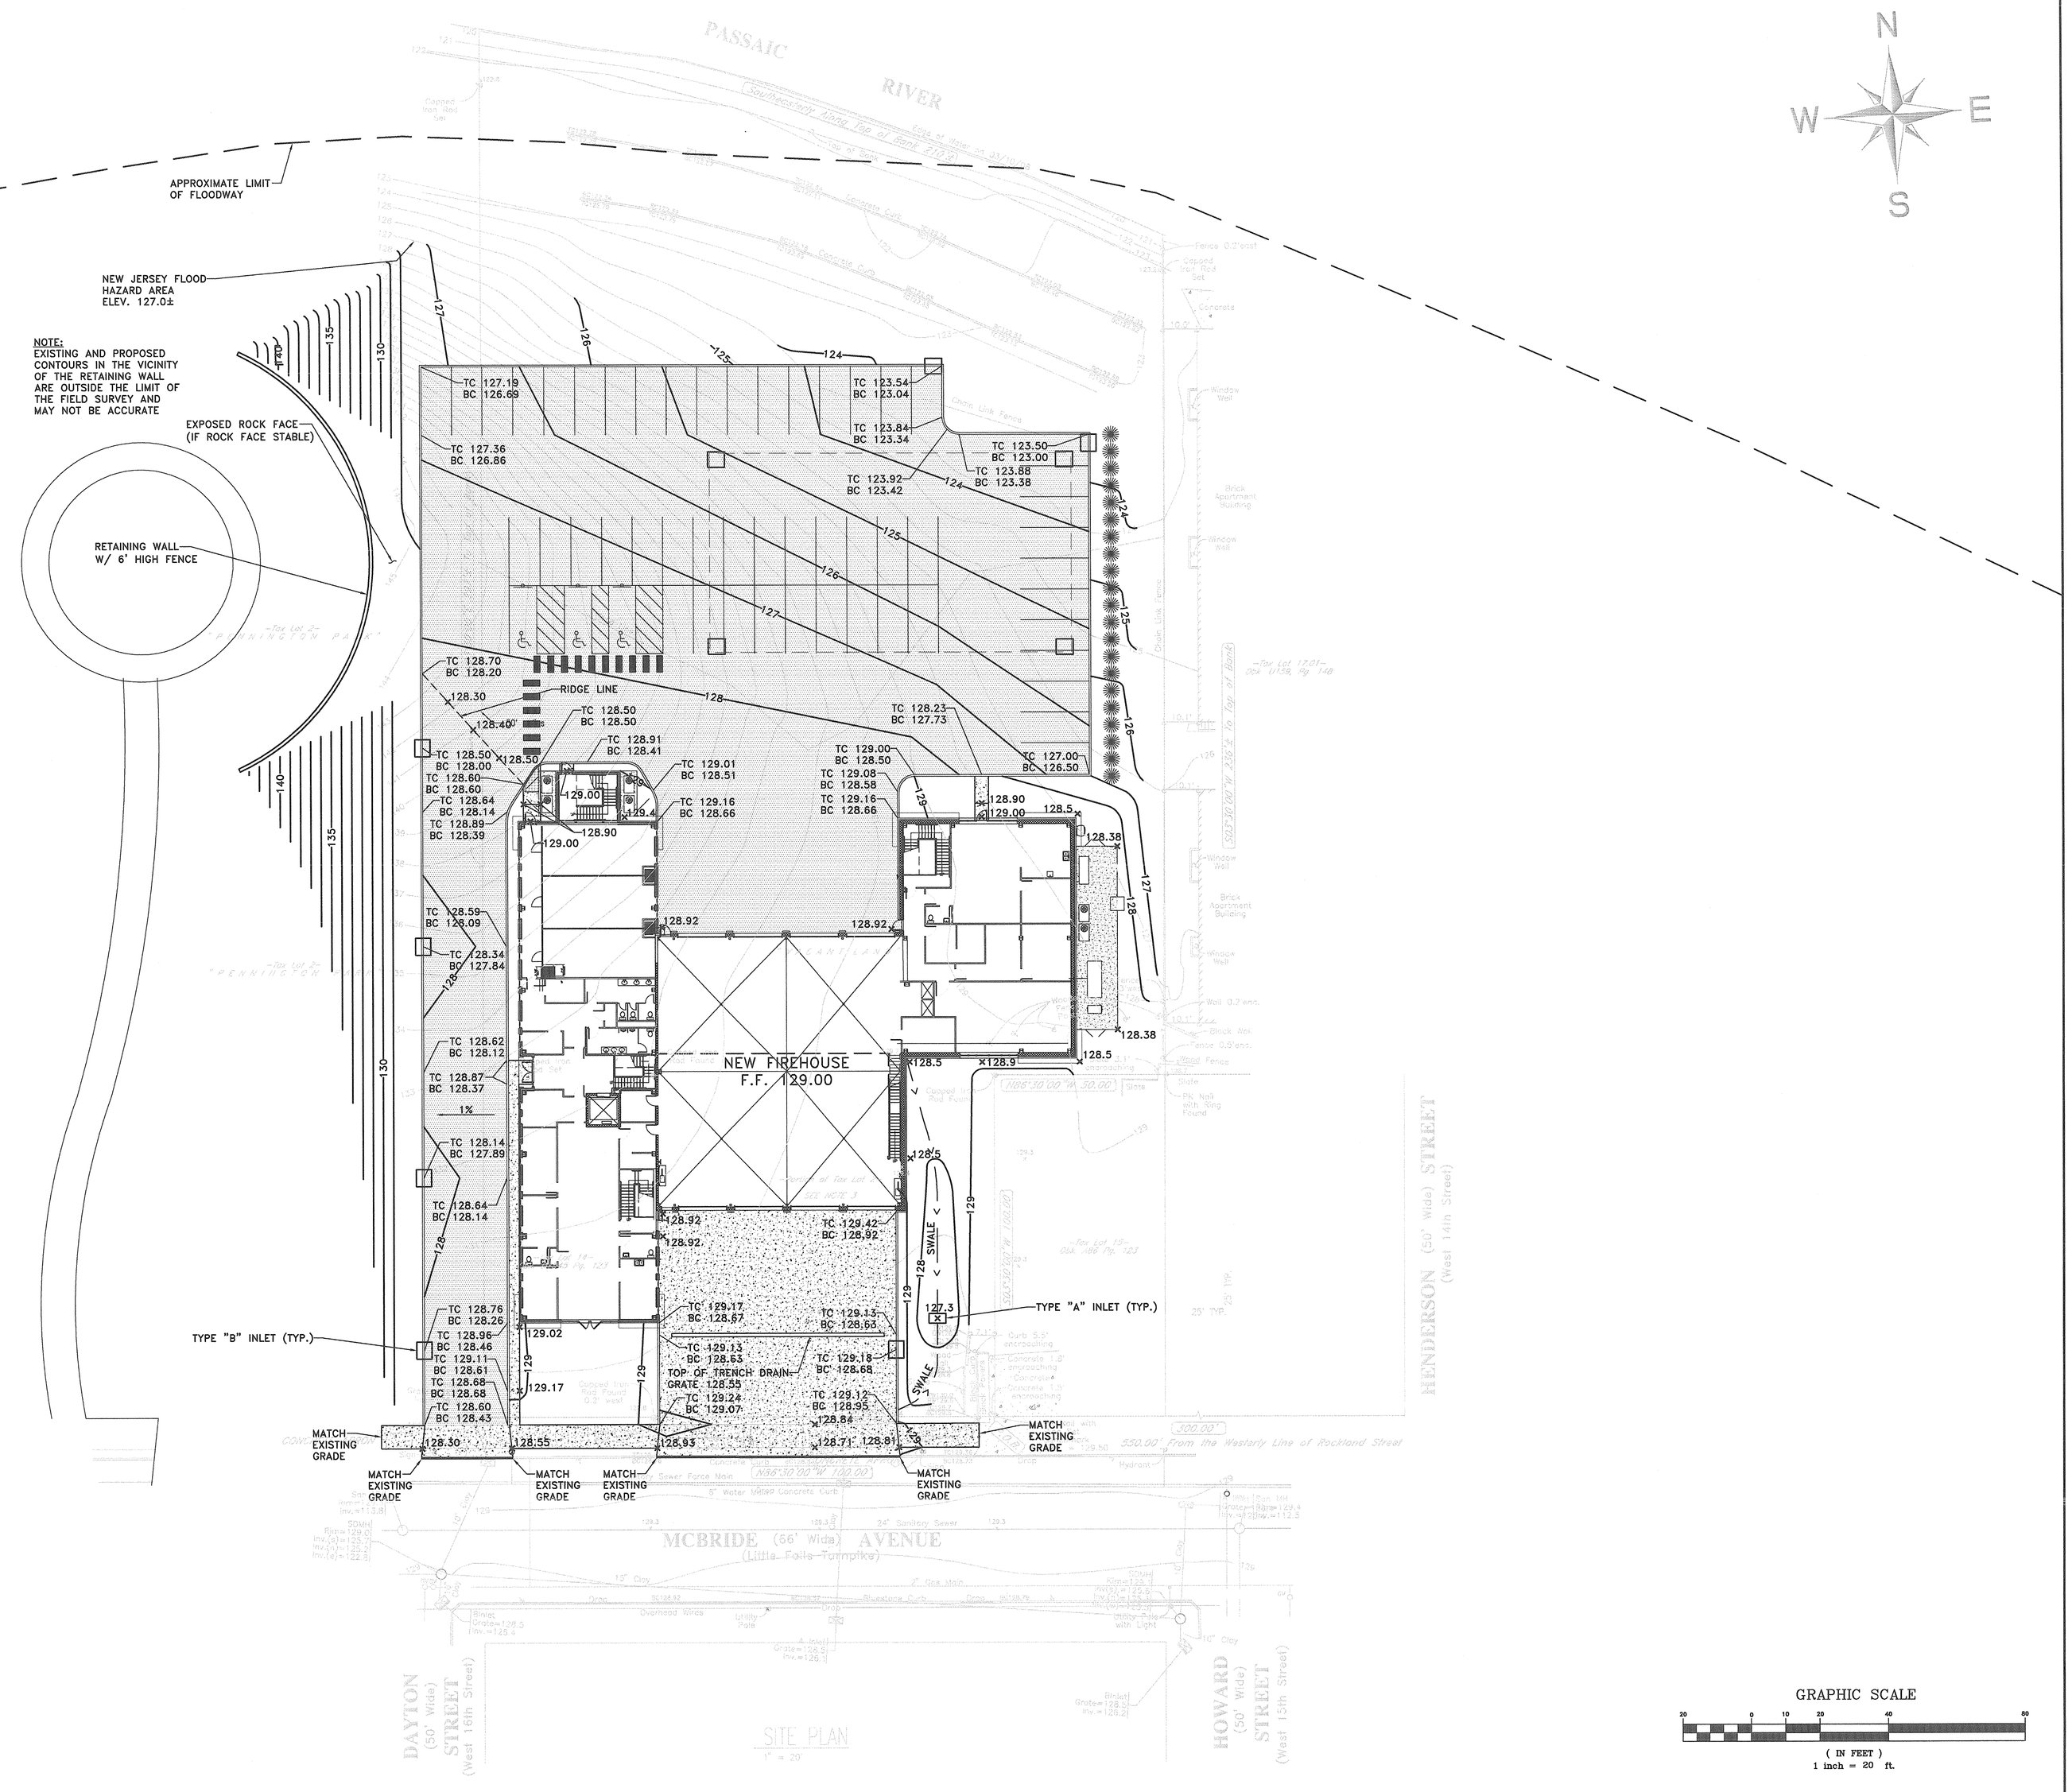

APPROVED:	DATE:	REVISIONS	DATE BY
Richard A. Alaimo			
PROFESSIONAL ENGINEER			
NEW JERSEY LICENSE NO. 13195			

ALAIMO GROUP
Consulting Engineers
NJDCA 24GA27988400
200 HIGH STREET, MOUNT HOLLY, N.J.
2 MARKET STREET, PATERSON, N.J.

PATERSON FIREHOUSE
GRADING PLAN
SCALE: 1" = 20'

CLIENT: CITY OF PATERSON
PROJECT LOCATION: CITY OF PATERSON, PASSAIC COUNTY, NEW JERSEY
PROJECT NO.: A-0570-0013-000
CONTRACT NO.:
DATE: SEPT. 2009
DESIGNED BY: NAM/CAF
DRAWN BY: NAM/CAF
CHECKED BY:
DEPT. HEAD:
SHEET: C2
FILE NO.:

File Name: Q:\Projects\A0570001300A\Drawings\Dan-C02_GradingPlan.dwg Plotted: 9/1/2009 1:12 PM Last saved: 8/28/2009 3:19 PM by CFOOKS

First Floor Plan

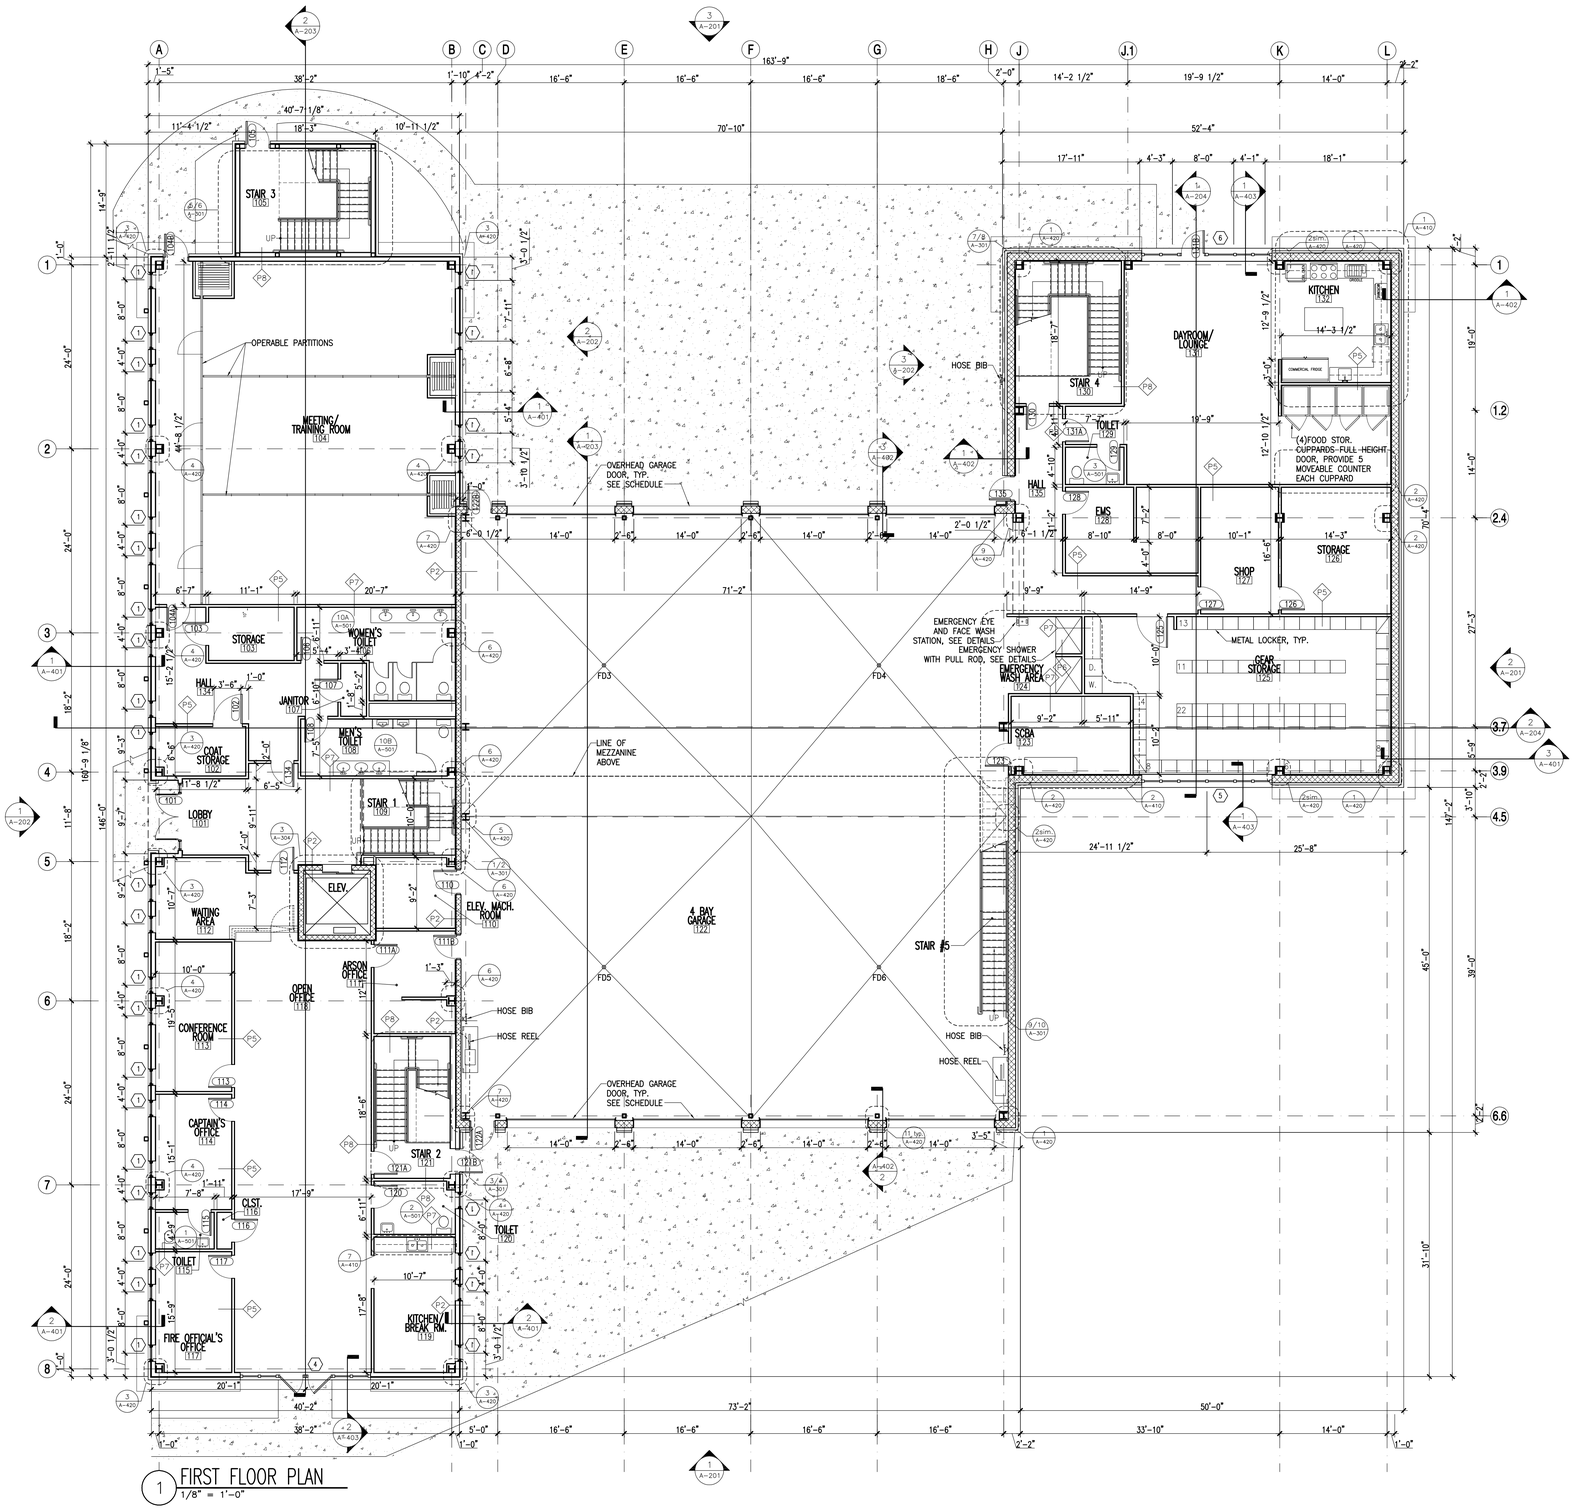

1 FIRST FLOOR PLAN
1/8" = 1'-0"

GENERAL NOTES:

1.) DASHED LINES ON PLAN REPRESENT SOFFITS ABOVE. SEE RCP FOR EXTENT OF CEILING WORK.
2.)G.C. TO COORDINATE & CONFIRM POWER/ DATA STUB UPS W/ ARCH. TO ASSURE A PROPER FIT. CONFIRM LOCATIONS OF RACEWAYS AND STUB UPS W/ ARCH PRIOR TO INSTALLATION. SEE ALSO E DRAWINGS.
4.) SEE CIVIL DRAWINGS FOR EXTENT OF SITE WORK
5.) SEE PROJECT SPECIFICATIONS FOR FIRE EXTINGUISHER CABINET INFORMATION.
6.) SEE PROJECT SPECIFICATIONS FOR METAL LOCKER SIZES & FINISH REQUIREMENTS.

LEGEND

FEC	FEC (FIRE EXTINGUISHER CABINET)
	LOCKER (SIZE VARIES SEE PLAN)
	8" C.M.U WALL
	4" BRICK VENEER
	3 5/8" STUD WALL
	6" STUD WALL
FD	FLOOR DRAIN

COMERRO COPPA, P.C.
ARCHITECTS
97 LACKAWANNA AVENUE
TOTOWA, NJ 07512

TEL: (973) 890-8989
FAX: (973) 890-8855
E-MAIL: architects@comerro.com

NJ-#
S. M. COPPA, AIA
AI-08322

CITY OF PATERSON
NEW ENGINE COMPANY NO. 7-BID 10.07
290-296 McBRIDE AVENUE
PATERSON NEW JERSEY

REVISION DATE

DRAWING TITLE
FIRST FLOOR PLAN

DATE
8/31/09

SCALE
1/8" = 1'-0"

DRAWN
TLV

CHECKED

DRAWING No.
A-101

SHEET ____ of ____

PROJECT No. 0809

Second Floor Plan

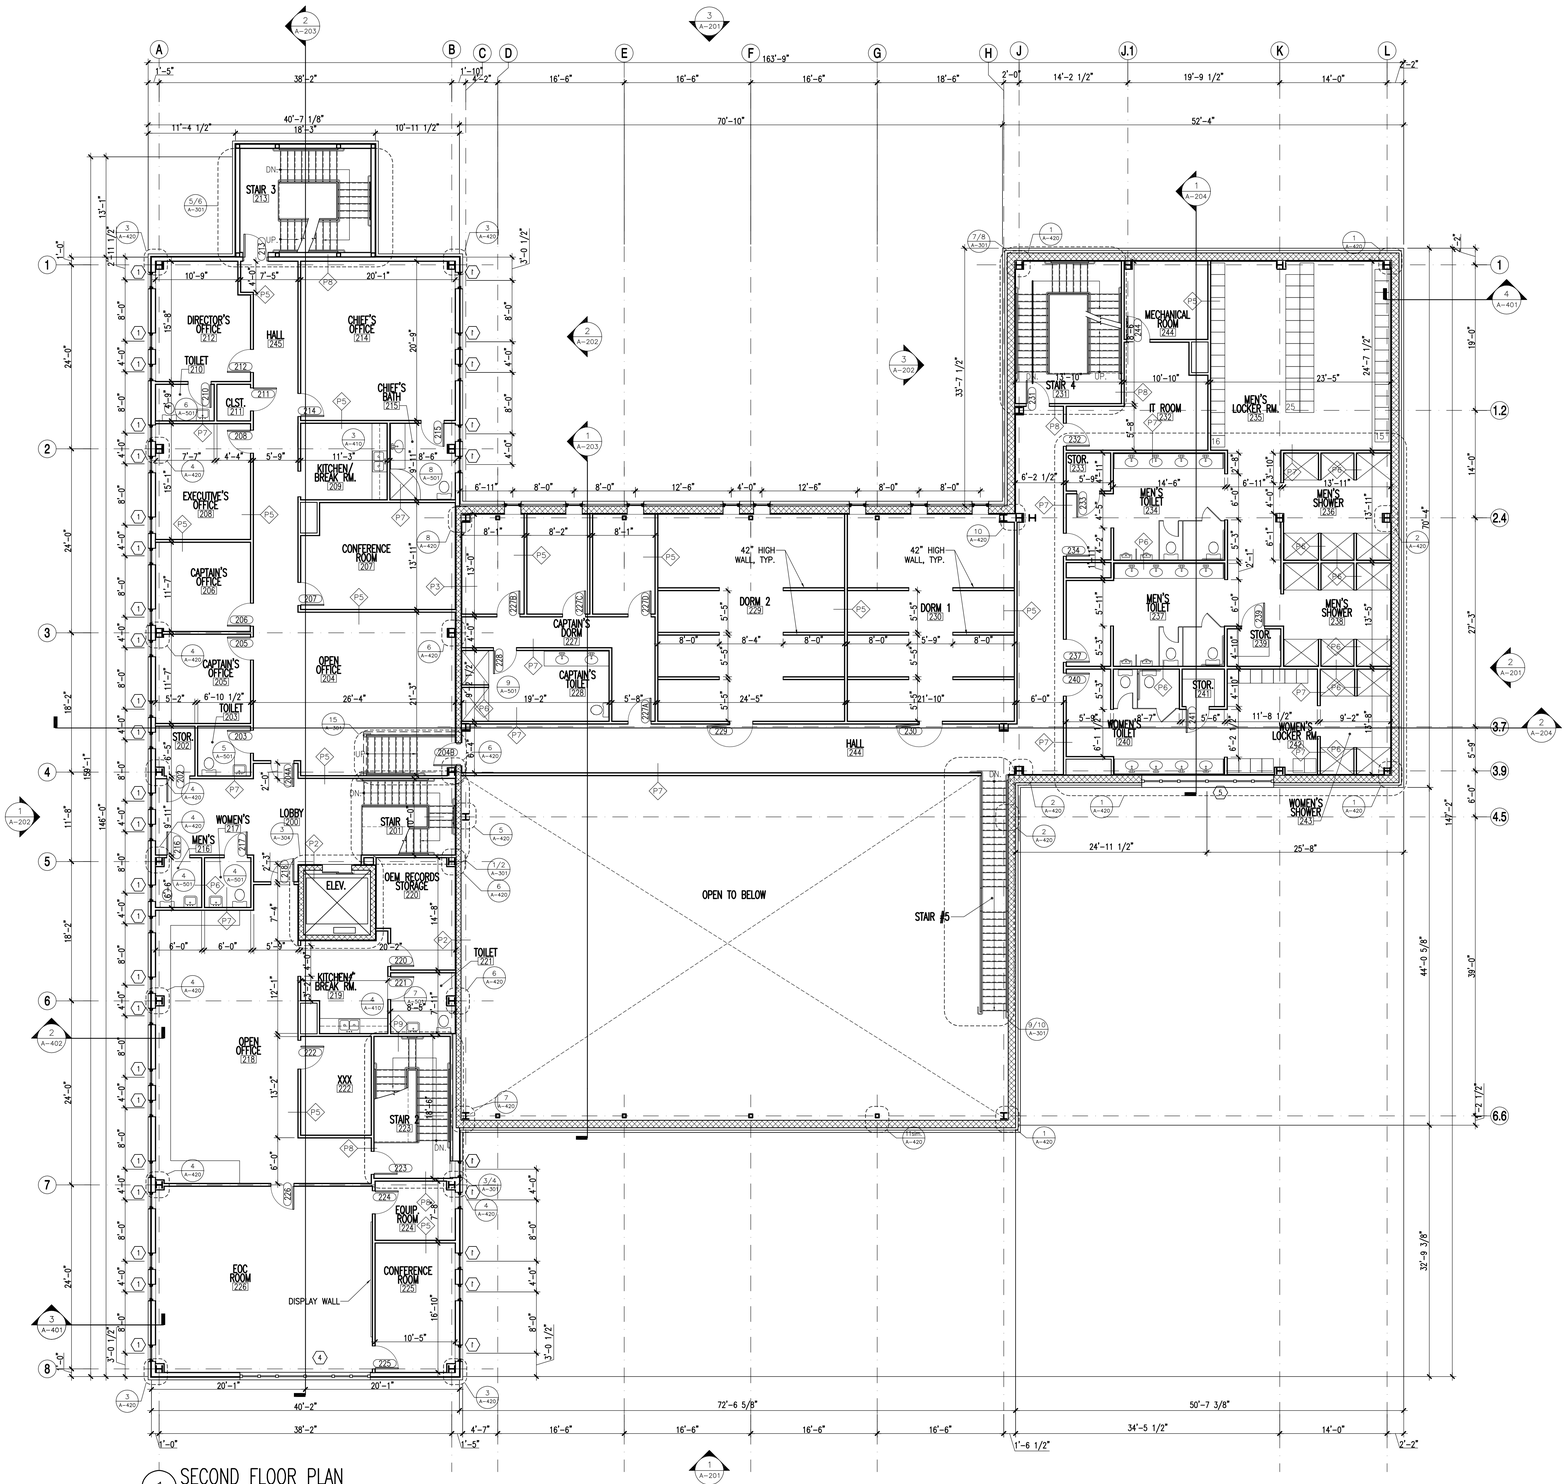

1 SECOND FLOOR PLAN
1/8" = 1'-0"

GENERAL NOTES:

1.) DASHED LINES ON PLAN REPRESENT SOFFITS ABOVE. SEE RCP FOR EXTENT OF CEILING WORK.
2.)G.C. TO COORDINATE & CONFIRM POWER/ DATA STUB UPS W/ ARCH. TO ASSURE A PROPER FIT. CONFIRM LOCATIONS OF RACEWAYS AND STUB UPS W/ ARCH PRIOR TO INSTALLATION. SEE ALSO E DRAWINGS.
4.) SEE CIVIL DRAWINGS FOR EXTENT OF SITE WORK
5.) SEE PROJECT SPECIFICATIONS FOR FIRE EXTINGUISHER CABINET INFORMATION.
6.) SEE PROJECT SPECIFICATIONS FOR METAL LOCKER SIZES & FINISH REQUIREMENTS.

LEGEND

FEC	FEC (FIRE EXTINGUISHER CABINET)
	LOCKER (SIZE VARIES SEE PLAN)
	8" C.M.U WALL
	4" BRICK VENEER
	3 5/8" STUD WALL
	6" STUD WALL
FD	FLOOR DRAIN

COMERRO COPPA, P.C.
ARCHITECTS
97 LACKAWANNA AVENUE
TOTOWA, NJ 07512

TEL: (973) 890-8989
FAX: (973) 890-8855
E-MAIL: architects@comerro.com

NJ-#
S. M. COPPA, AIA
AI-08322

CITY OF PATERSON
NEW ENGINE COMPANY NO. -7 BID 10.07

290-296 McBRIDE AVENUE
PATERSON NEW JERSEY

REVISION DATE

DRAWING TITLE
SECOND FLOOR PLAN

DATE 8/31/09
SCALE 1/8" = 1'-0"
DRAWN TLV
CHECKED

DRAWING No.
A-102

SHEET ____ of ____
PROJECT No. 0809

Attic Plan

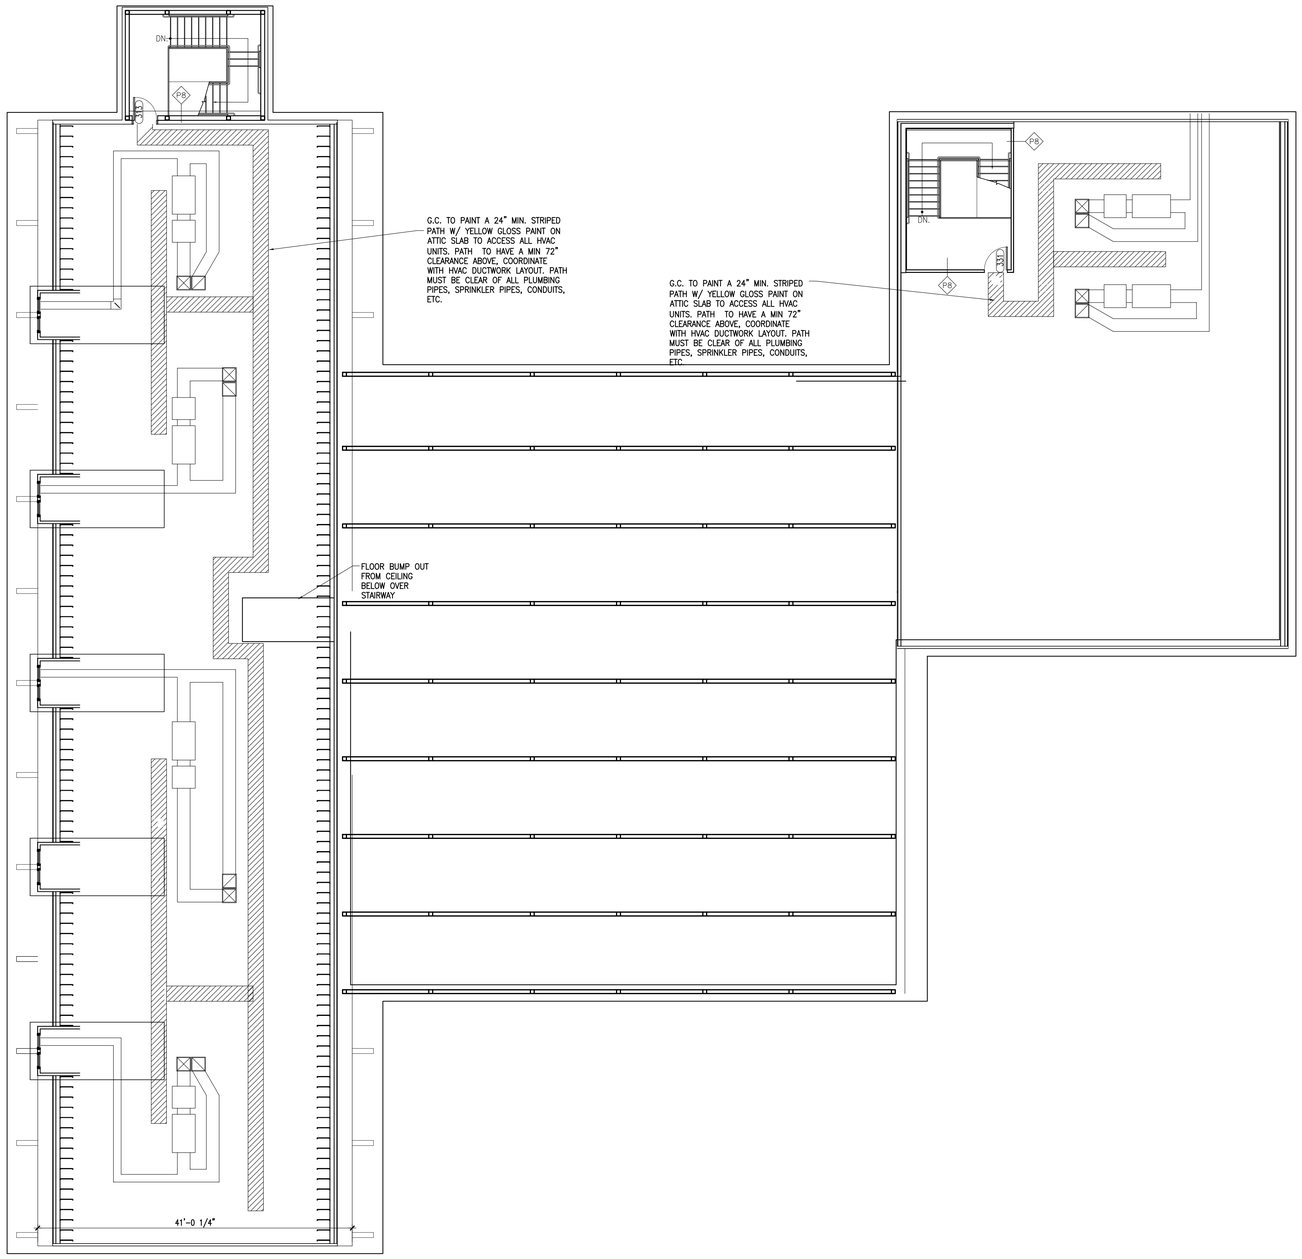

1 ATTIC PLAN
1/8" = 1'-0"

COMERRO COPPA, P.C.
ARCHITECTS
97 LACKAWANNA AVENUE
TOTOWA, NJ 07512

TEL: (973) 890-8989
FAX: (973) 890-8855
E-MAIL: architects@comerro.com

NJ-#
S. M. COPPA, AIA
AI-08322

CITY OF PATERSON
NEW ENGINE COMPANY NO. -7 BID 10.07
290-296 McBRIDE AVENUE
PATERSON NEW JERSEY

REVISION DATE

DRAWING TITLE
ATTIC
PLAN

DATE
8/31/09
SCALE
1/8" = 1'-0"
DRAWN
TLV
CHECKED

DRAWING No.
A-103

SHEET ____ of ____
PROJECT No. 0809