




CLIENT City of Gulfport					TITLE <b>PROJECT AREA</b>	
PROJ Charles Walker Community Center Relocation Project						
REVISION NO		DES BY				PROJ NO 15708003
SCALE NTS		DR BY	CEM	5/30/07		FIGURE 1
FILE		CHK BY	SD	5/30/07		





CLIENT City of Gulfport				TITLE <b>PROJECT LOCATION</b>	
PROJ Charles Walker Community Center Relocation Project					
REVISION NO		DES BY			PROJ NO 15708003
SCALE NTS		DR BY	CEM 5/30/07		FIGURE 2
FILE		CHK BY	SD 5/30/07		

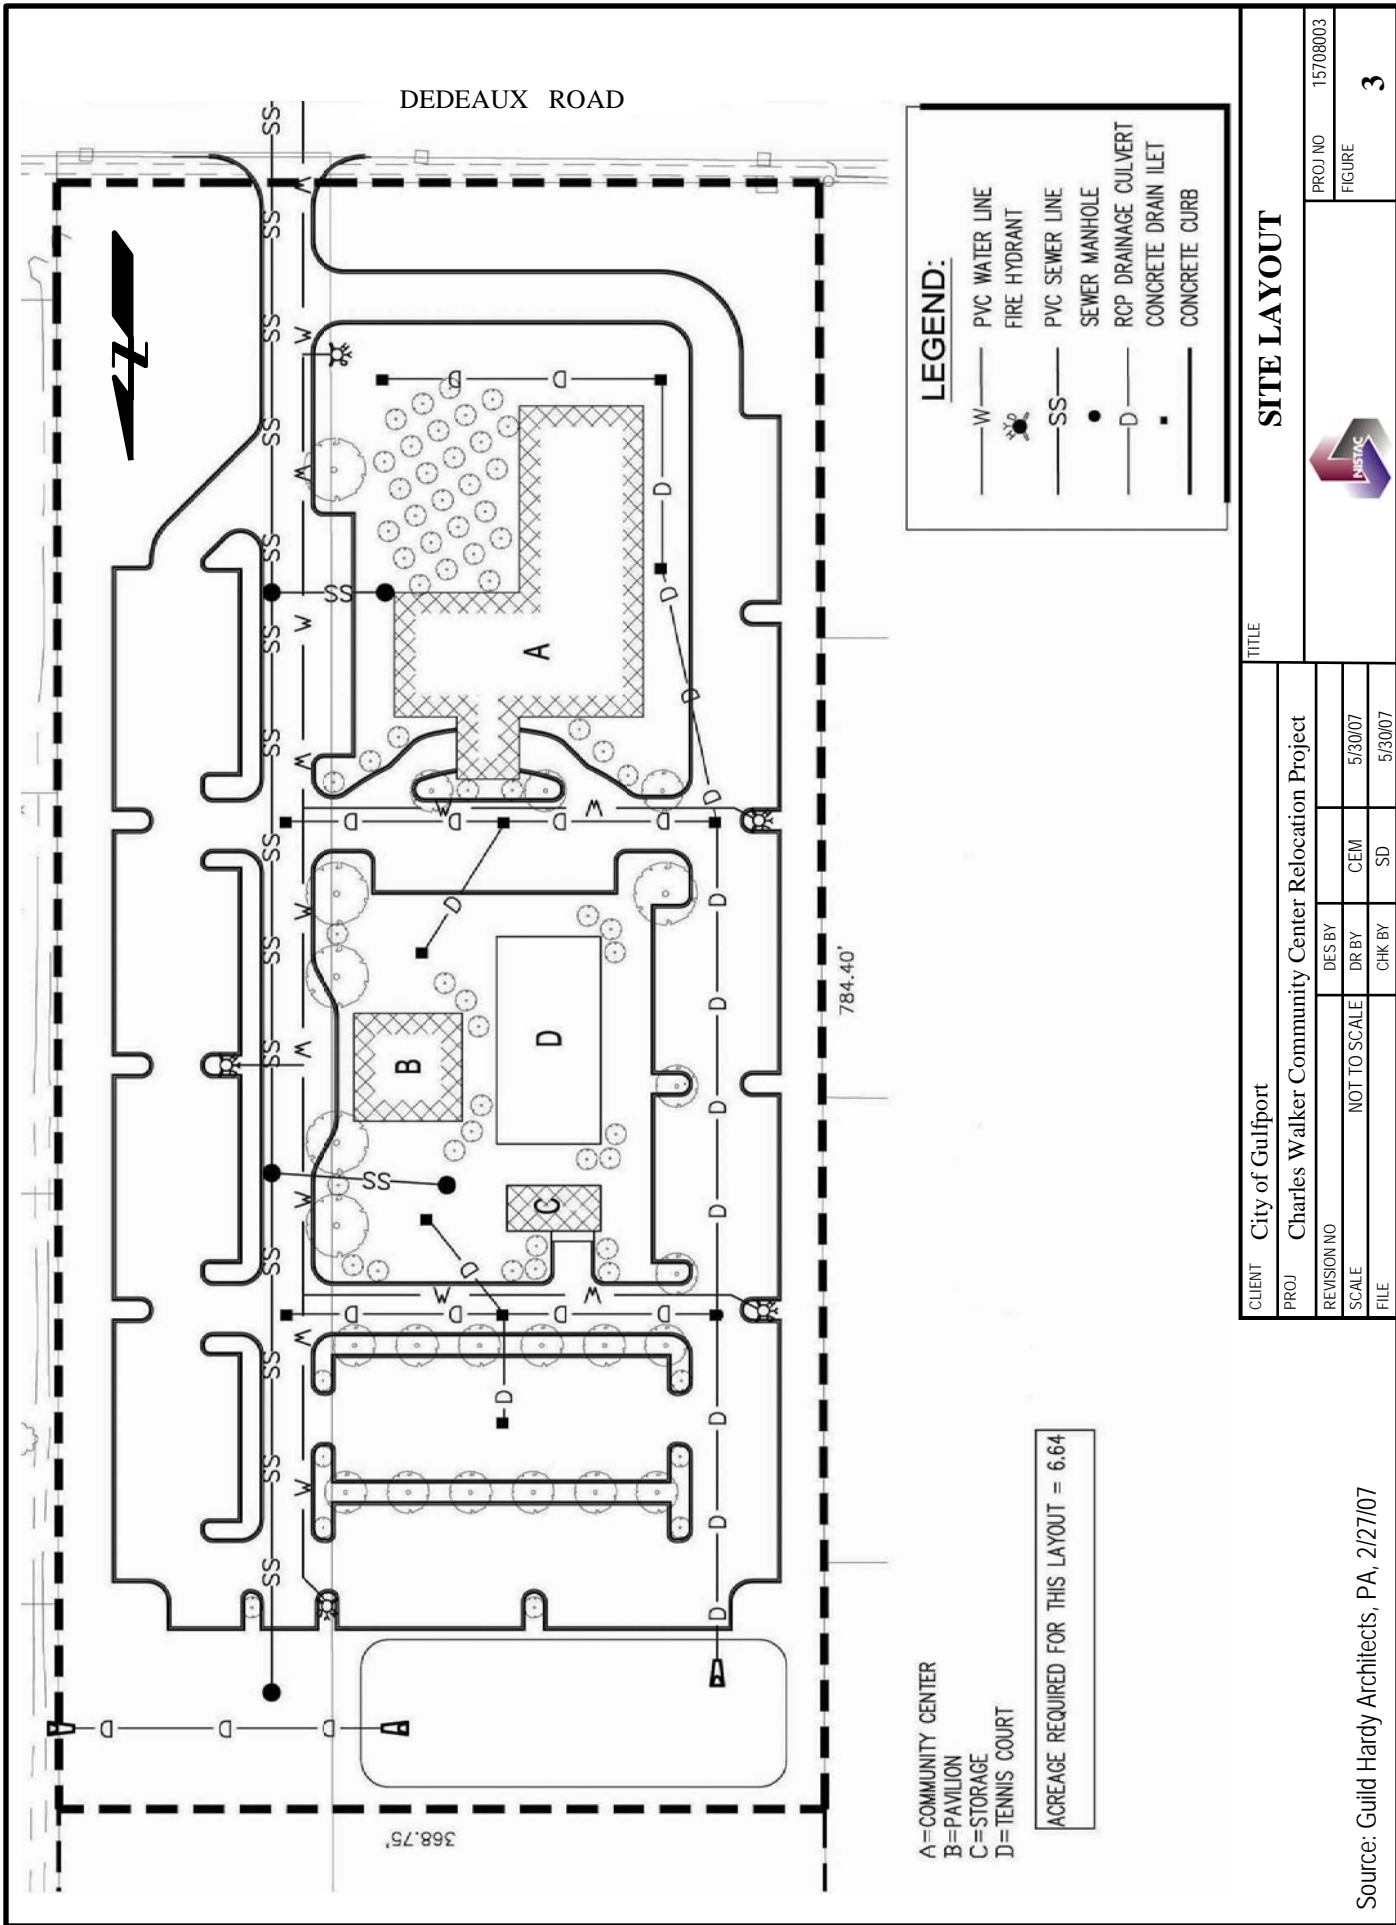


# SITE LAYOUT

PROJ NO 15708003  
FIGURE 3







Title: City of Gulfport				Title: WETLAND DELINEATION	
Project: Charles Walker Community Center Relocation Project				Project No.:	
Scale: As Shown	DR BY	RR	06/11/07		Figure: 4
File: Base.mxd	CHK BY				