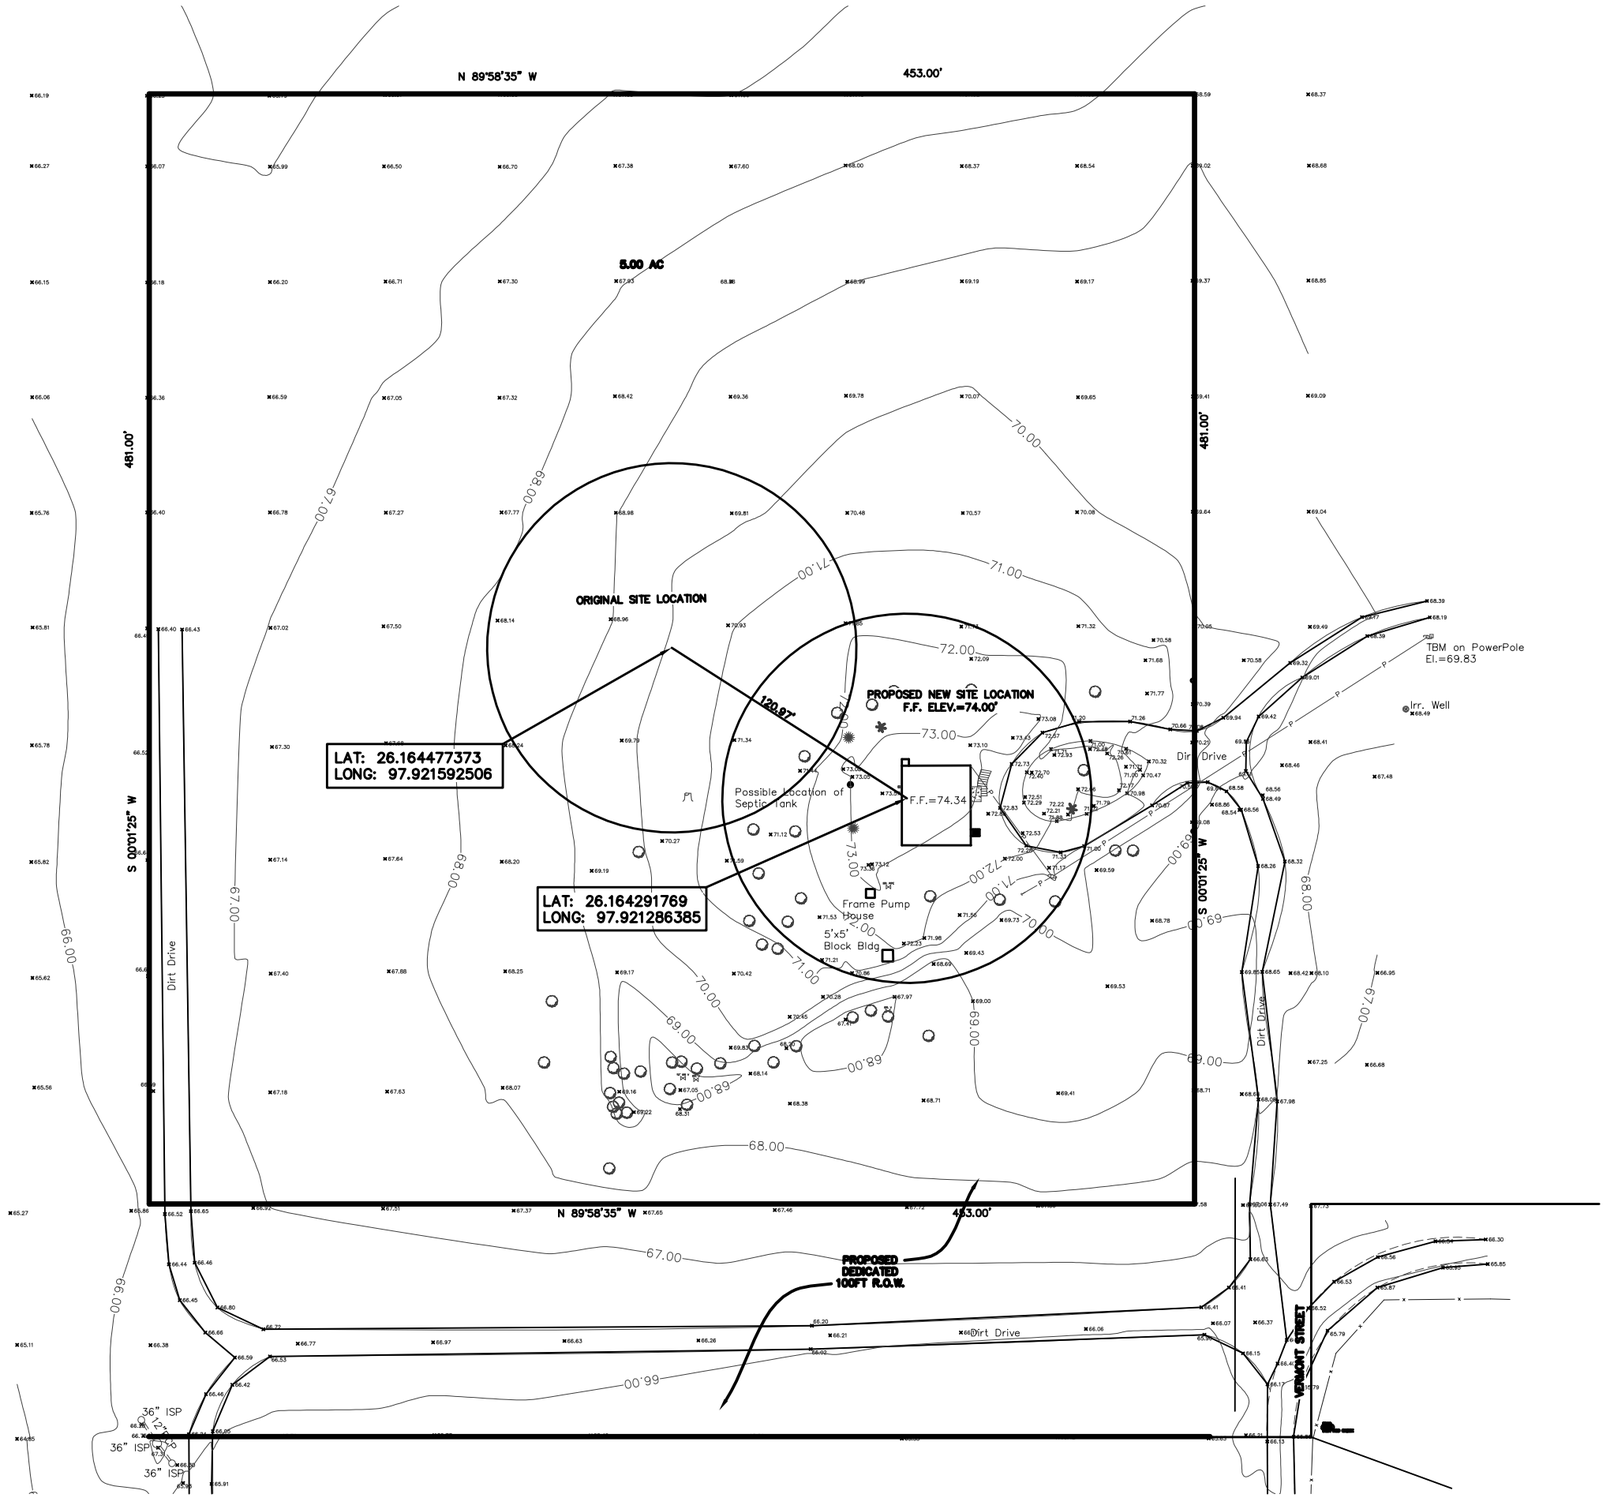

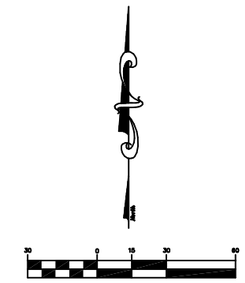

Scale: 1"=30'

Checked By:	P.C.
Approved By:	J.G.R.
Drawn By:	J.Z.
Date:	DECEMBER, 2011

Revision: NO.	DESCRIPTION	DATE

MERCEDES, TEXAS
MERCEDES SHELTER

GUZMAN & MUÑOZ
ENGINEERING AND SURVEYING, INC.
HARLINGEN - MERCEDES - McALLEN

□ 913 E. Harrison, Suite 14 Harlingen, Texas 78550 Phone: (956) 425-1330 Fax: (956) 425-1685
□ 2020 E. EXPRESSWAY 83 Mercedes, Texas 78570 Phone: (956) 565-4637 Fax: (956) 565-4636
□ 1100 Jasmine Ave. Suite 107 McAllen, Texas 78501 Phone: (956) 682-3812 Fax: (956) 682-3813

TEXAS REGISTERED ENGINEERING FIRM F-8017

Project No. P463

Sheet 1 Of 1

GMS EXPRESSLY RESERVES ITS COMMON LAW COPYRIGHT AND OTHER PROPERTY RIGHTS IN THIS DOCUMENT. THIS DOCUMENT SHALL NOT BE REPRODUCED, COPIED, CHANGED OR DISCLOSED IN ANY FORM OR MANNER WHATSOEVER WITHOUT FIRST OBTAINING THE EXPRESSED WRITTEN CONSENT OF GMES © 2011.

File Name: Z:\GMES-2012\P767-Tech Village\dwg\EXHIBIT_dwg\EX-TOPO-1.dwg Jun 12,2012 - 3:33PM jonathan